STATE	PROJECT NUMBER	SHEET NO.	TOTAL SHEETS
GA	CSNHS-0009-00(156) & CSNHS-0009-00(157)	37	704

SHEET 11 OF 24

GEORGIA DEPARTMENT OF TRANSPORTATION
OFFICE OF PLANNING

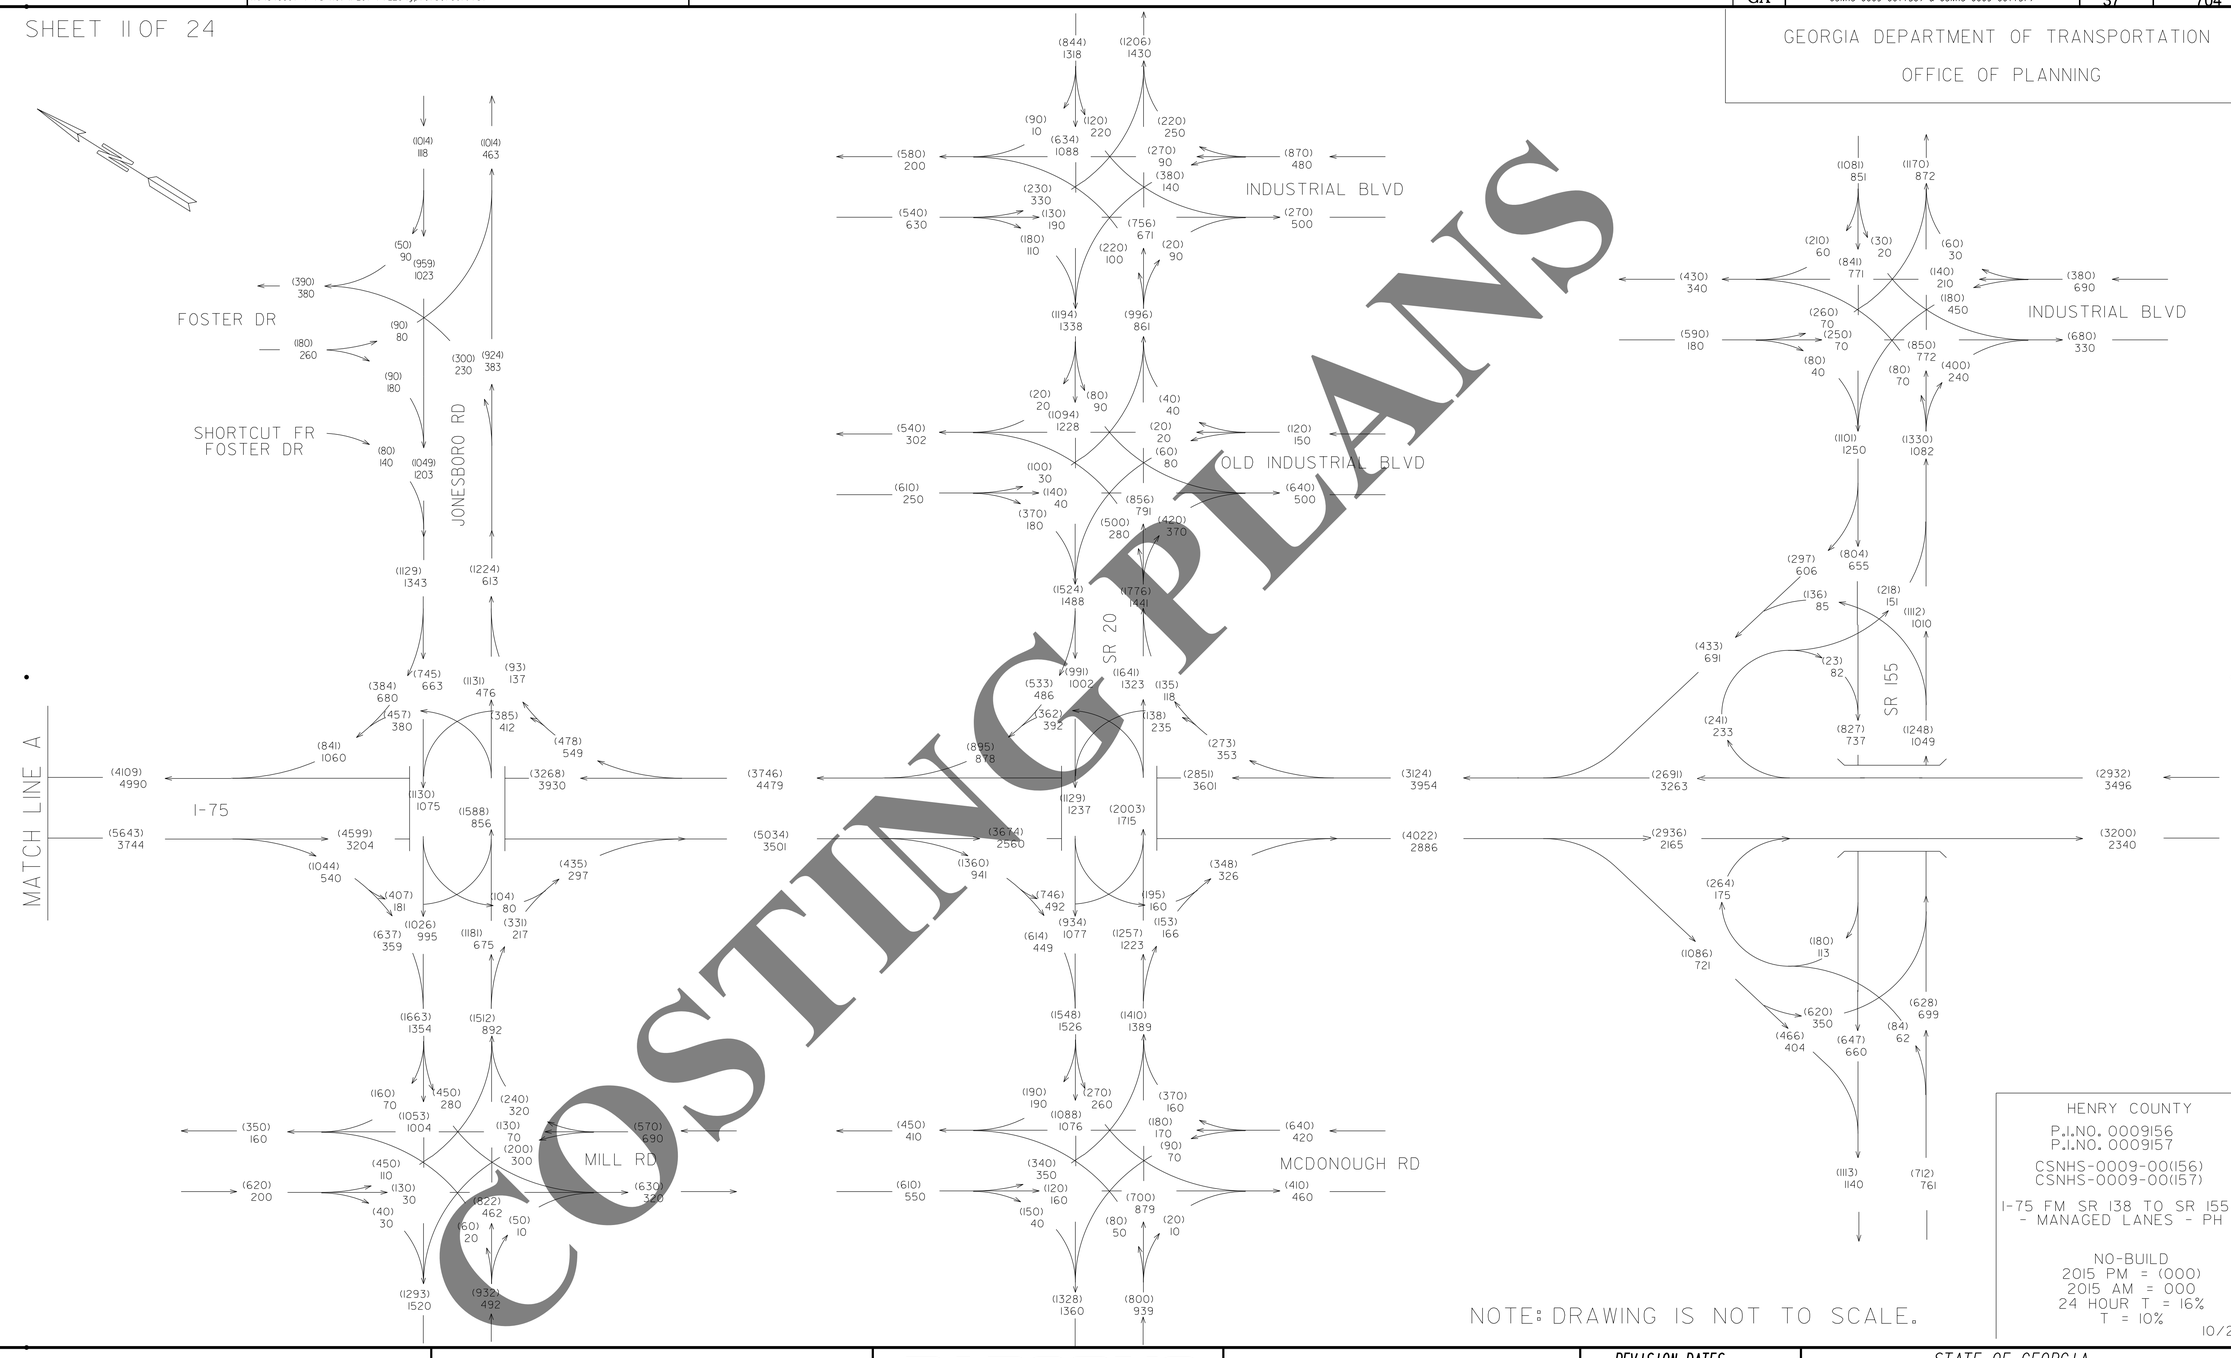

NOTE: DRAWING IS NOT TO SCALE.

HENRY COUNTY
P.I.NO. 0009156
P.I.NO. 0009157
CSNHS-0009-00(156)
CSNHS-0009-00(157)
I-75 FM SR 138 TO SR 155
- MANAGED LANES - PH I

NO-BUILD
2015 PM = (000)
2015 AM = 000
24 HOUR T = 16%
T = 10%
10/2011

COSTING PLANS

PARSONS
3577 PARKWAY LANE, BUILDING V
SUITE 100, NORCROSS, GA 30092

NOT TO SCALE

COSTING PLANS
FOR DESIGN-BUILD

REVISION DATES

STATE OF GEORGIA
DEPARTMENT OF TRANSPORTATION
OFFICE: INNOVATIVE PROGRAM DELIVERY

TRAFFIC DIAGRAM

I-75 MANAGED LANES

DRAWING No. 10-011

3/1/2007 GPLN