2/21/2013 9:41:49 PM USER:p0034732	9:41:49 PM H:\646601 I-75 HOV\PLOT FILES\gplotborder.tbl	H:\646601 I-75 HOV\11 I-75 PACKAGE 2\99 DESIGN\0009157_14-005.dgn	STATE	PROJECT NUMBER	SHEET NO.	TOTAL SHEETS
			GA	CSNHS-0009-00(156) & CSNHS-0009-00(157)	148	704

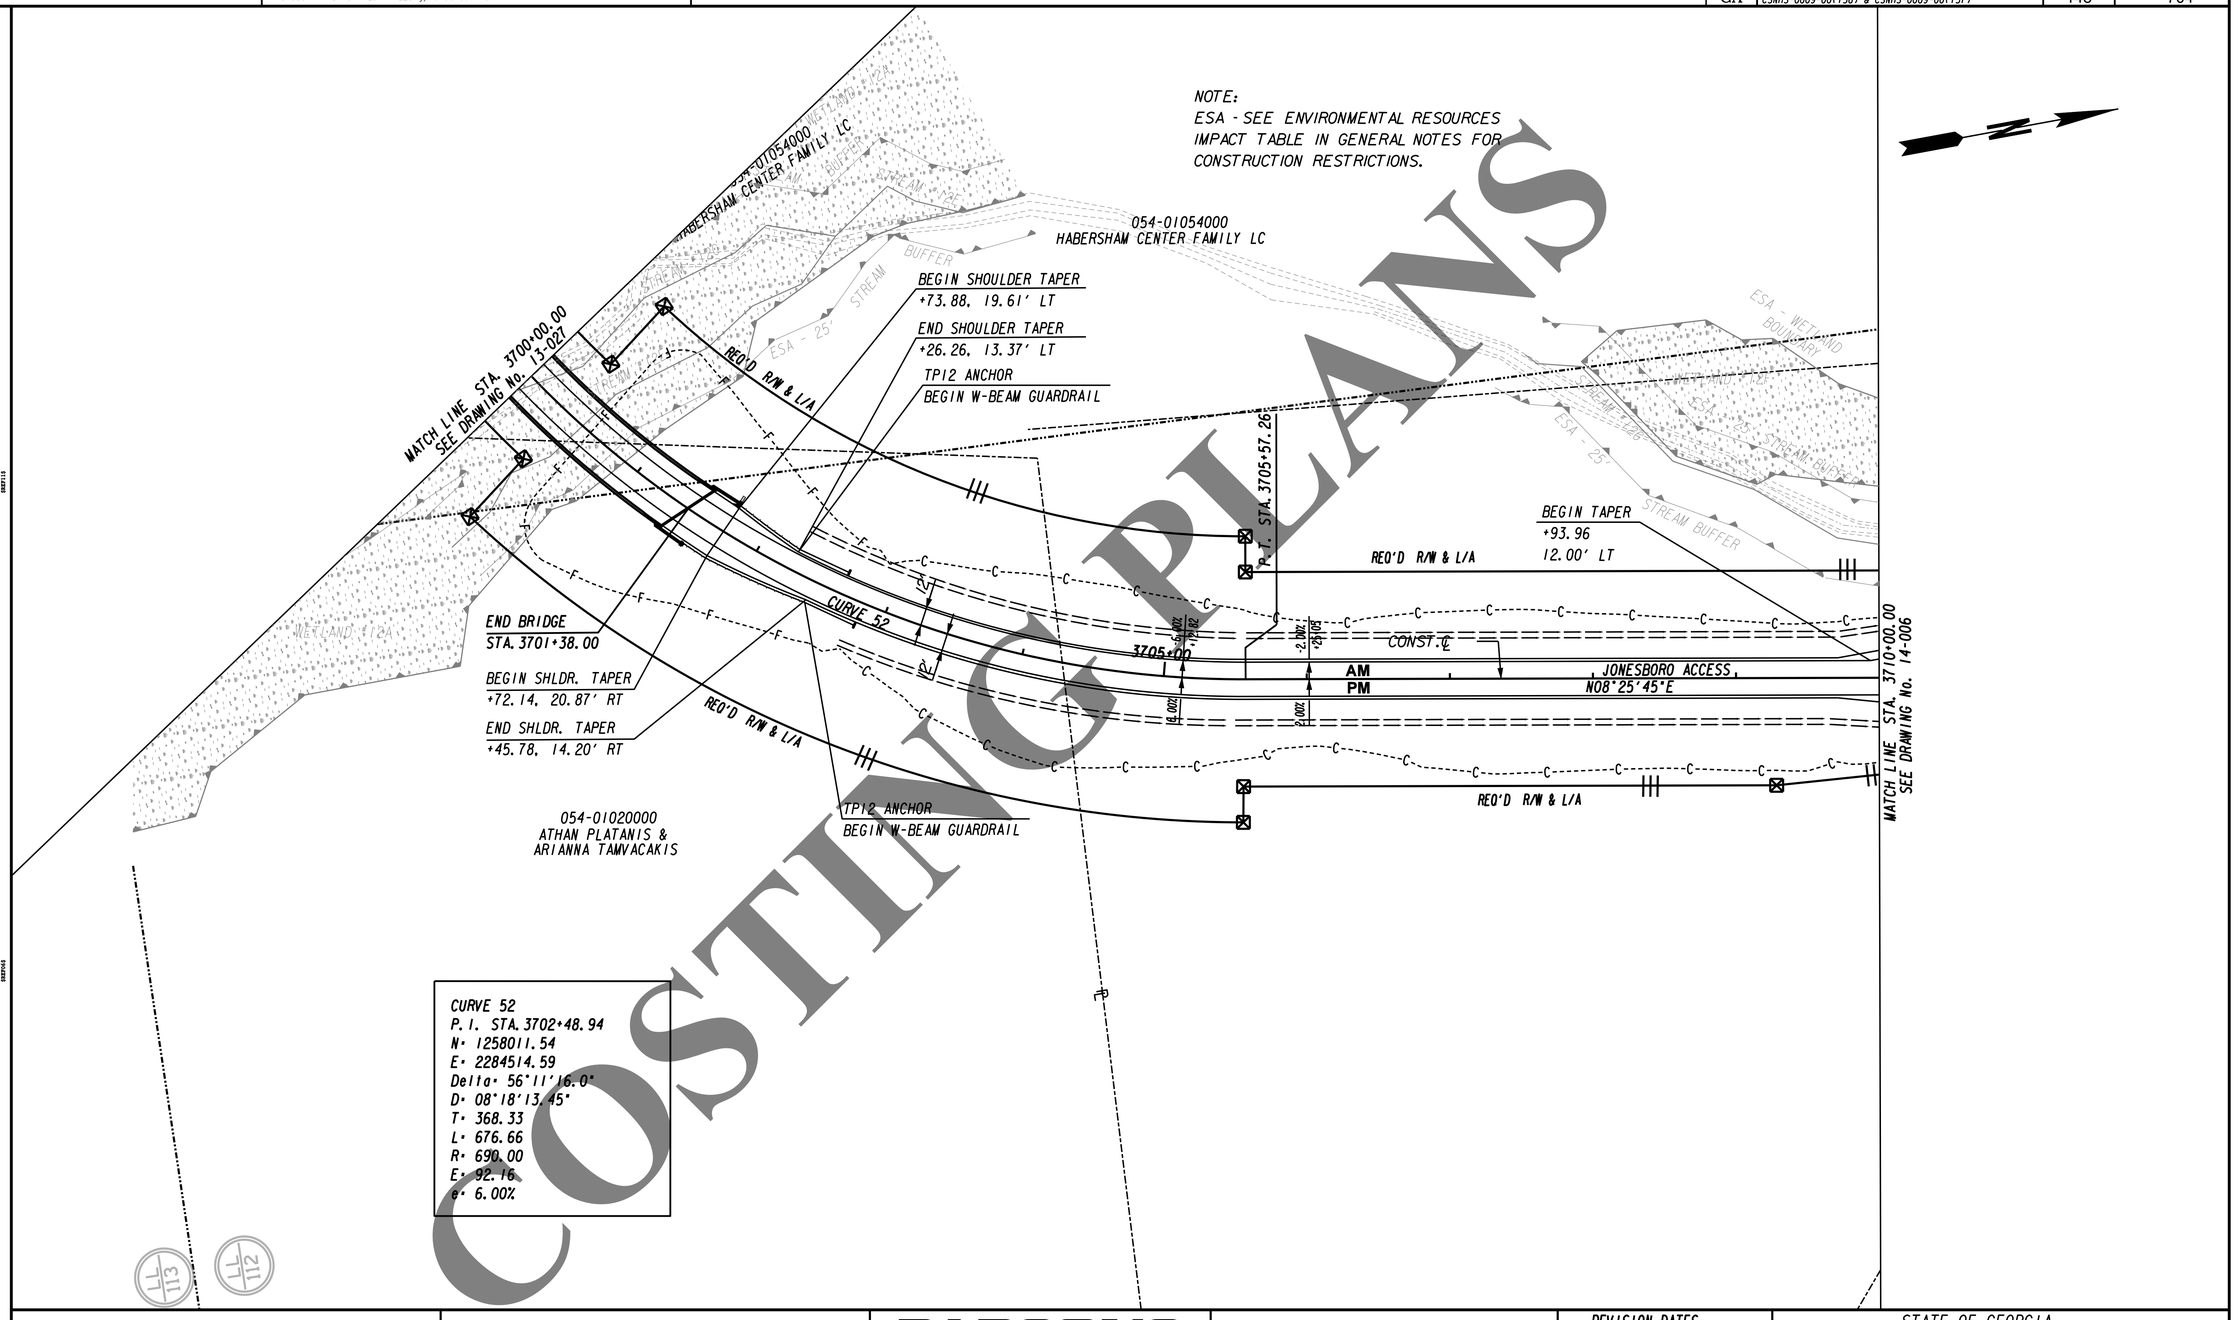

PROPERTY AND EXISTING R/W LINE
REQUIRED R/W LINE
CONSTRUCTION LIMITS
EASEMENT FOR CONSTR & MAINTENANCE OF SLOPES
EASEMENT FOR CONSTR OF SLOPES
EASEMENT FOR CONSTR OF DRIVES

BEGIN LIMIT OF ACCESS.....BLA
END LIMIT OF ACCESS.....ELA
LIMIT OF ACCESS
REQ'D R/W & LIMIT OF ACCESS
CONCRETE MEDIUM BARRIER.....CMB

PARSONS
3577 PARKWAY LANE, BUILDING V
SUITE 100, NORCROSS, GA 30092

SCALE IN FEET
0 50 100 200

COSTING PLANS FOR DESIGN-BUILD

REVISION DATES		

STATE OF GEORGIA
DEPARTMENT OF TRANSPORTATION
OFFICE: INNOVATIVE PROGRAM DELIVERY

CROSSROAD PLAN

JONESBORO ACCESS

I-75 MANAGED LANES

DRAWING No. 14-005

3/1/2007 GPLN

COSTING PLANS