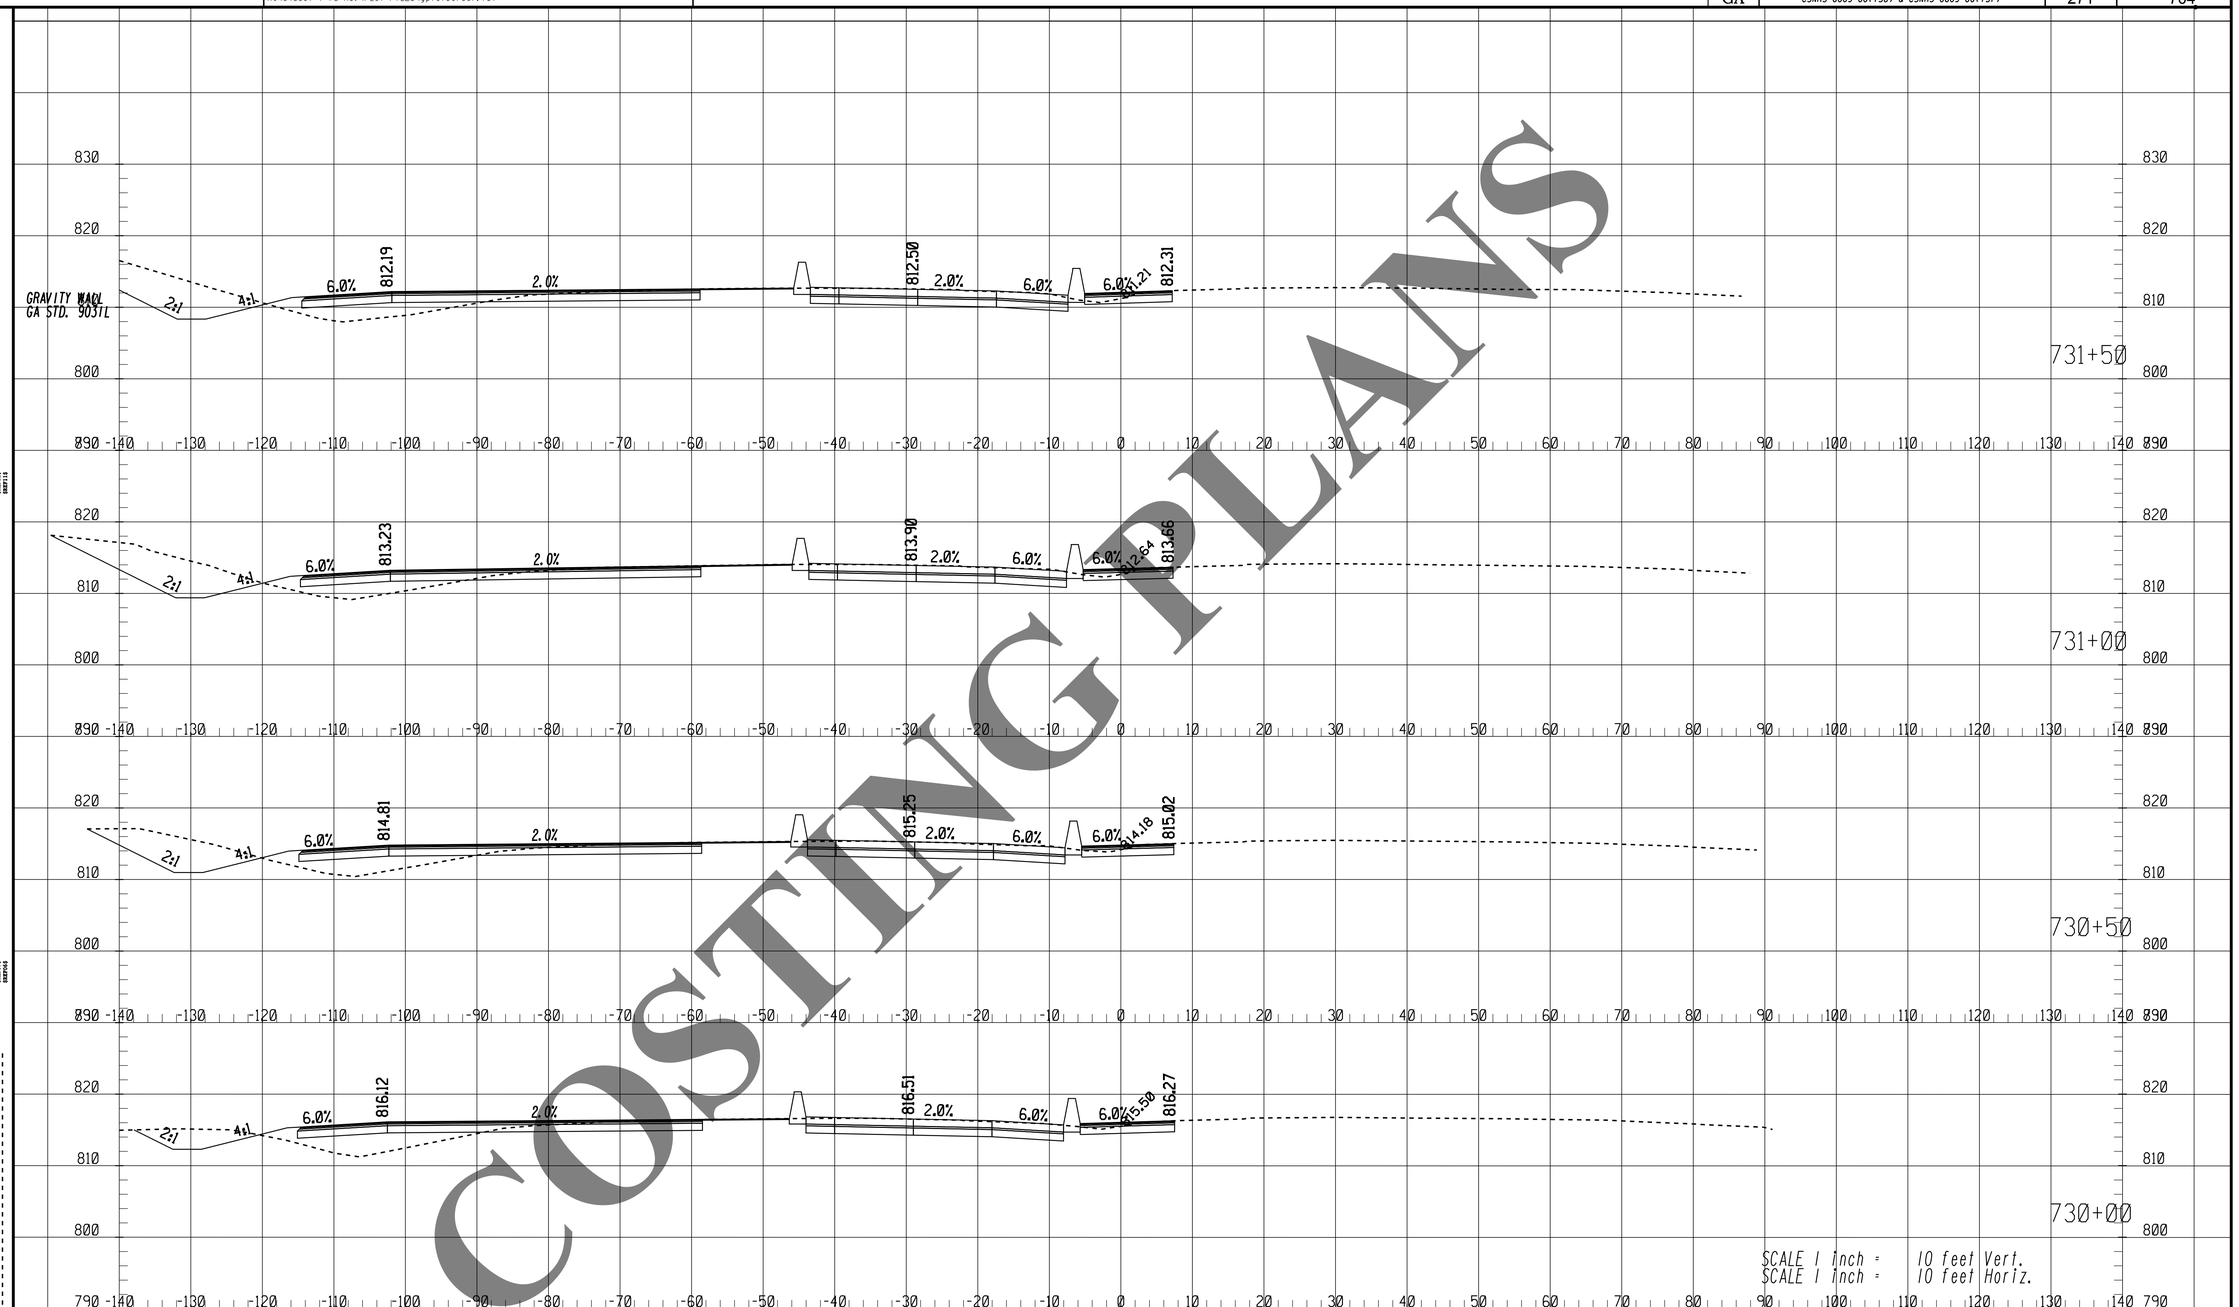


COSTING PLANS

**PARSONS**
3577 PARKWAY LANE, BUILDING V
SUITE 100, NORCROSS, GA 30092

HORIZONTAL SCALE: 1" = 10'
VERTICAL SCALE: 1" = 10'

**COSTING PLANS FOR DESIGN-BUILD**

REVISION DATES

STATE OF GEORGIA
DEPARTMENT OF TRANSPORTATION
OFFICE: INNOVATIVE PROGRAM DELIVERY

**CROSS SECTIONS**

I-75 MANAGED LANES

DRAWING No. 23-108

3/1/2007 SUXSEW