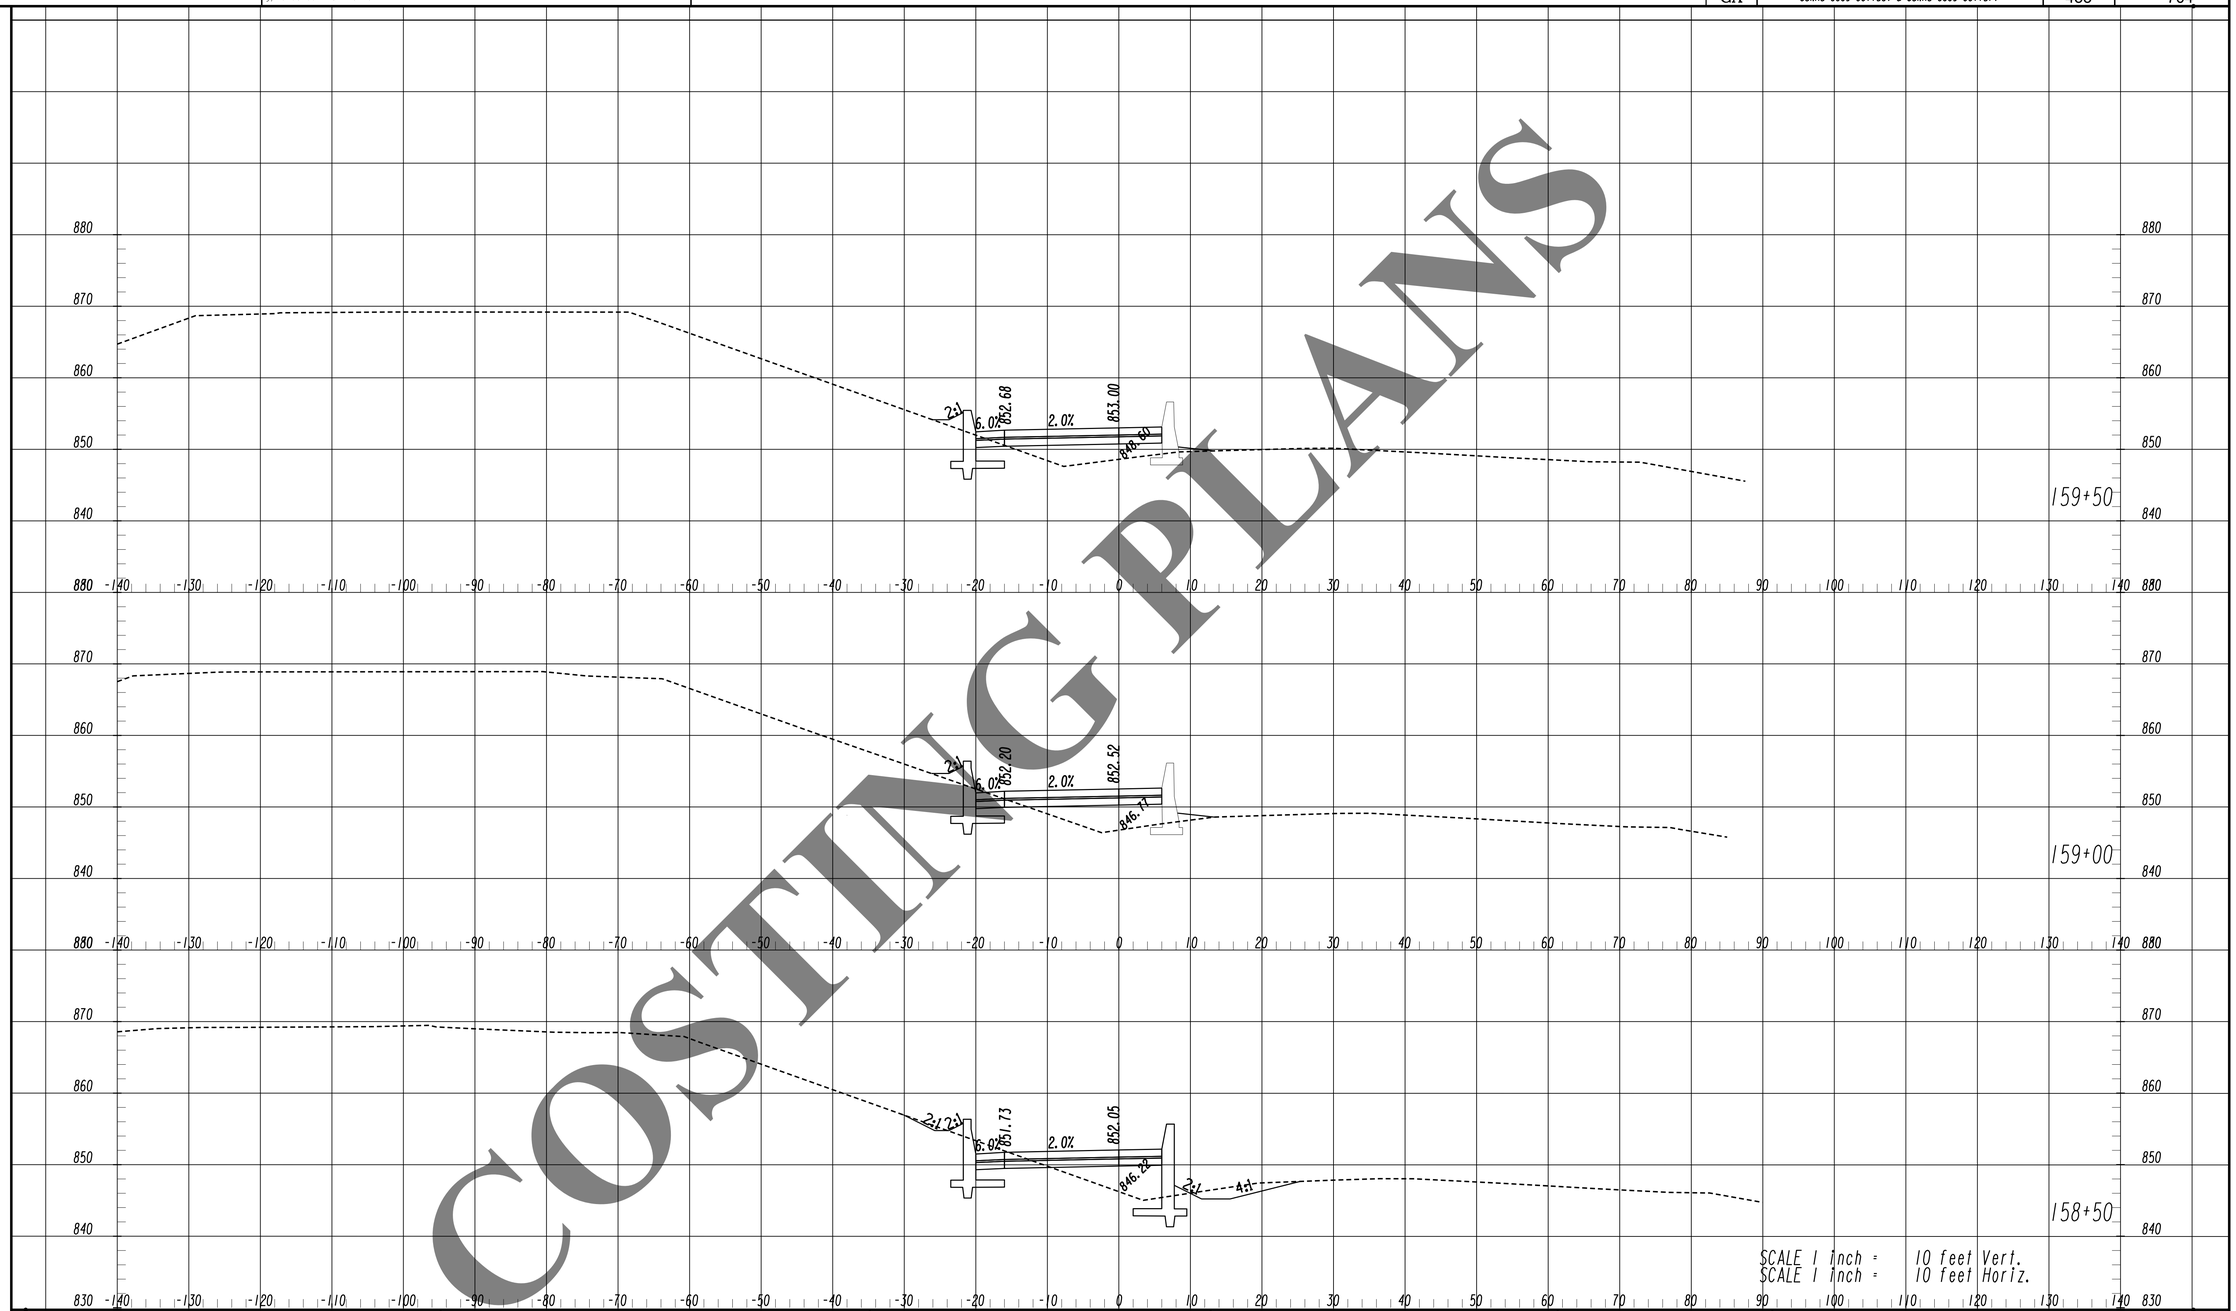

COSTING PLANS

PARSONS
3577 PARKWAY LANE, BUILDING V
SUITE 100, NORCROSS, GA 30092

HORIZONTAL SCALE: 1" = 10'
VERTICAL SCALE: 1" = 10'

COSTING PLANS FOR DESIGN-BUILD

REVISION DATES

STATE OF GEORGIA
DEPARTMENT OF TRANSPORTATION
OFFICE: INNOVATIVE PROGRAM DELIVERY

CROSS SECTIONS

I-675 NB MANAGED LANES

DRAWING No. 23-288