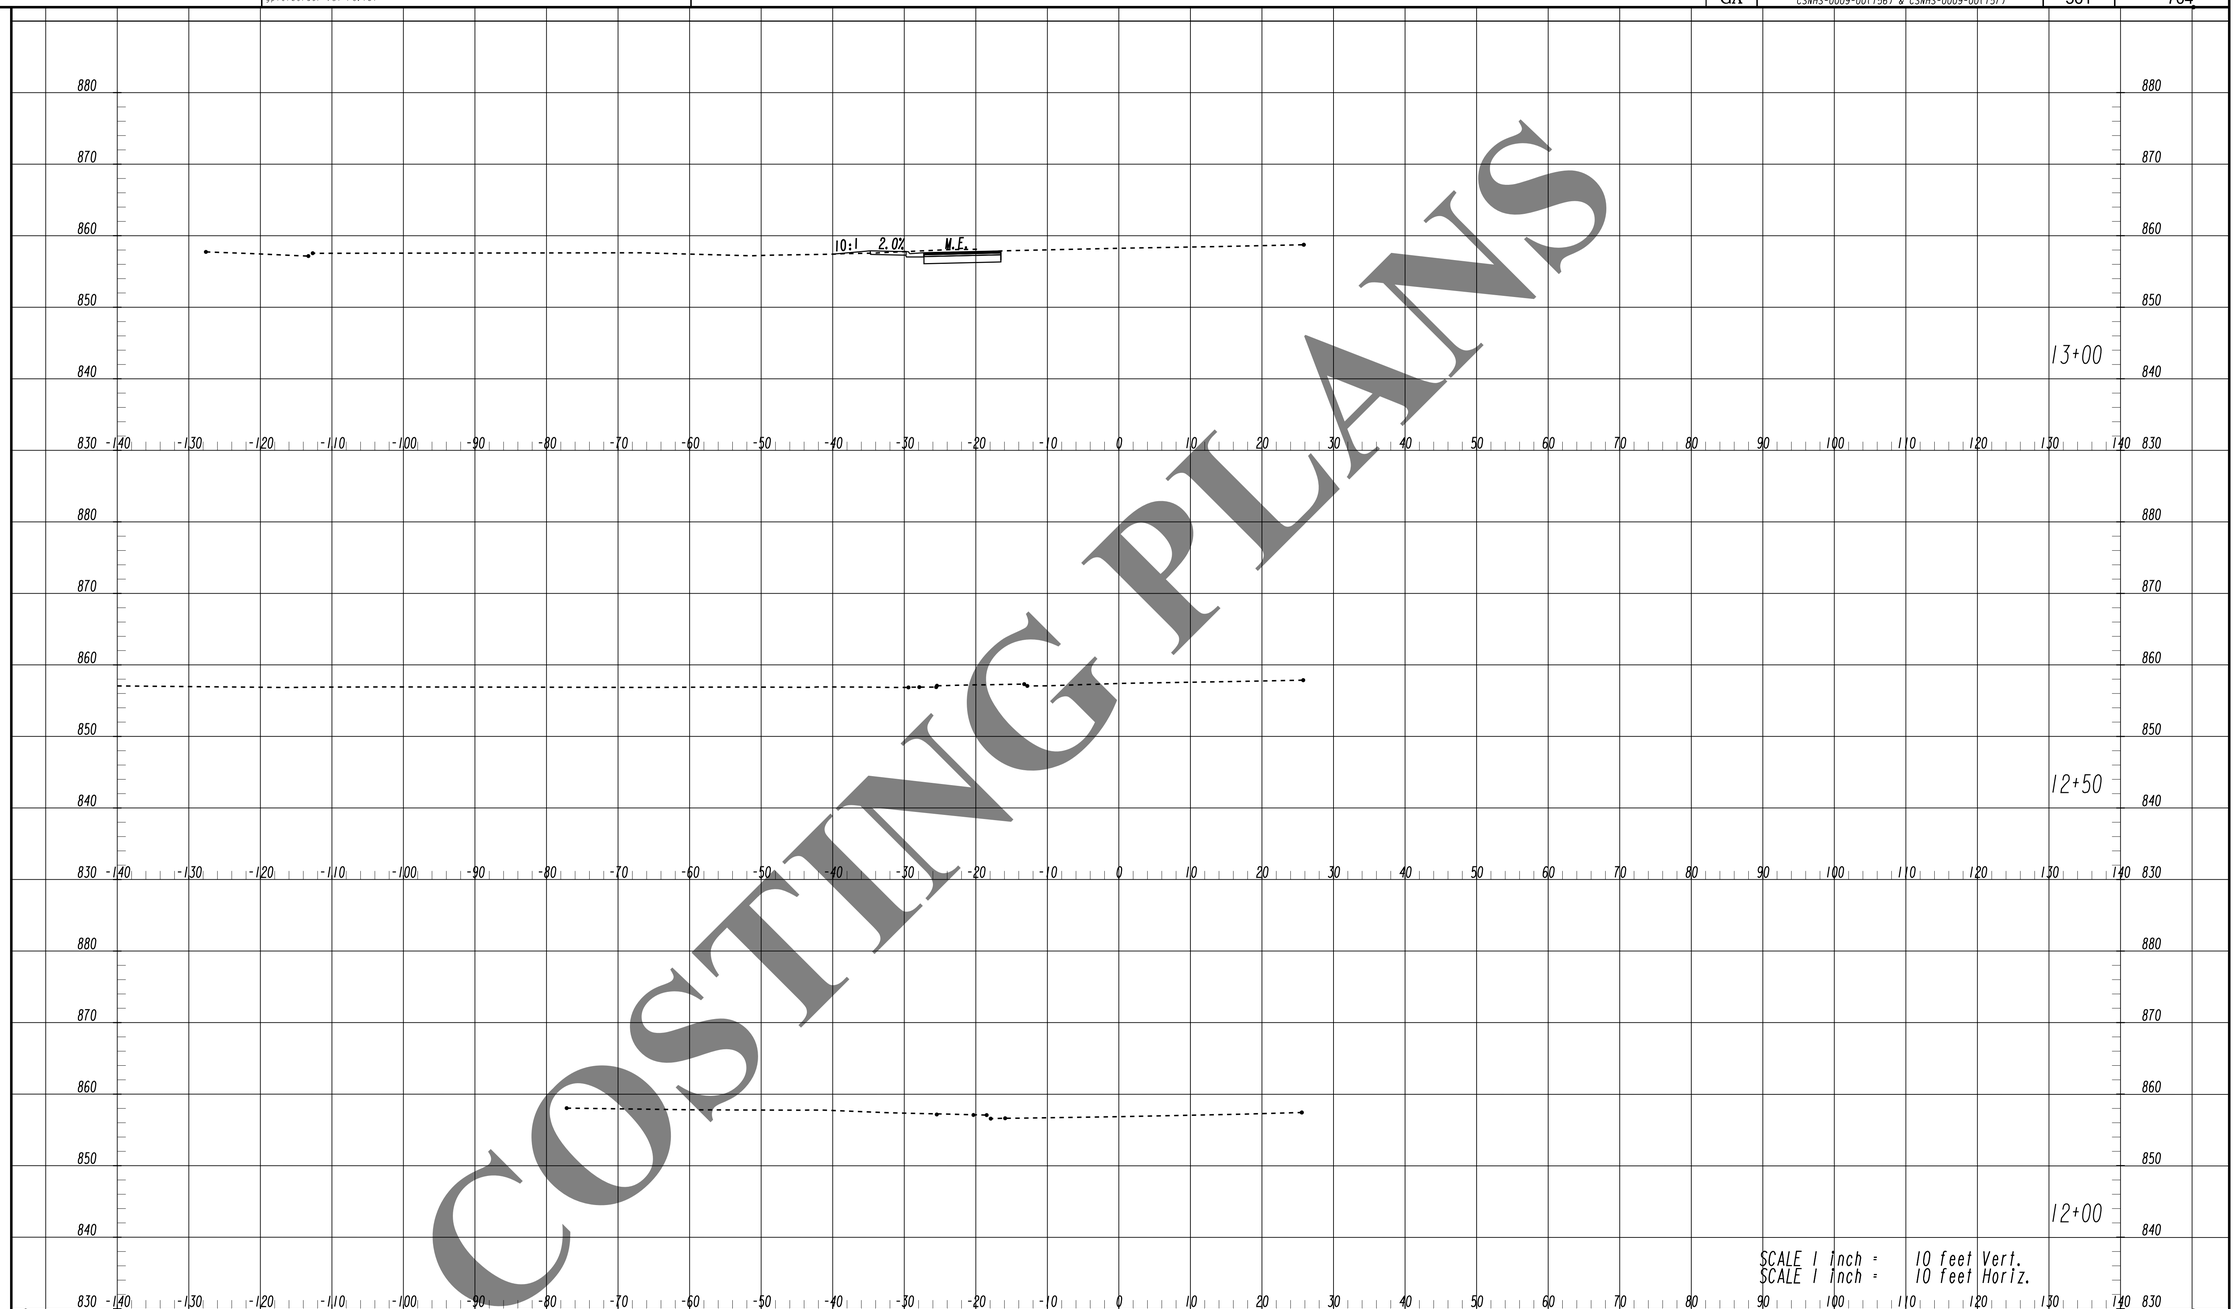

COSTING PLANS

PARSONS
3577 PARKWAY LANE, BUILDING V
SUITE 100, NORCROSS, GA 30092

HORIZONTAL SCALE: 1" = 10'
VERTICAL SCALE: 1" = 10'

COSTING PLANS FOR DESIGN-BUILD

REVISION DATES

STATE OF GEORGIA
DEPARTMENT OF TRANSPORTATION

OFFICE: INNOVATIVE PROGRAM DELIVERY

CROSS SECTIONS

S.R. 20 AT I-75 SOUTHBOUND RAMP
I-75 MANAGED LANES

DRAWING No. 23-396

3/1/2007 SUXSEW