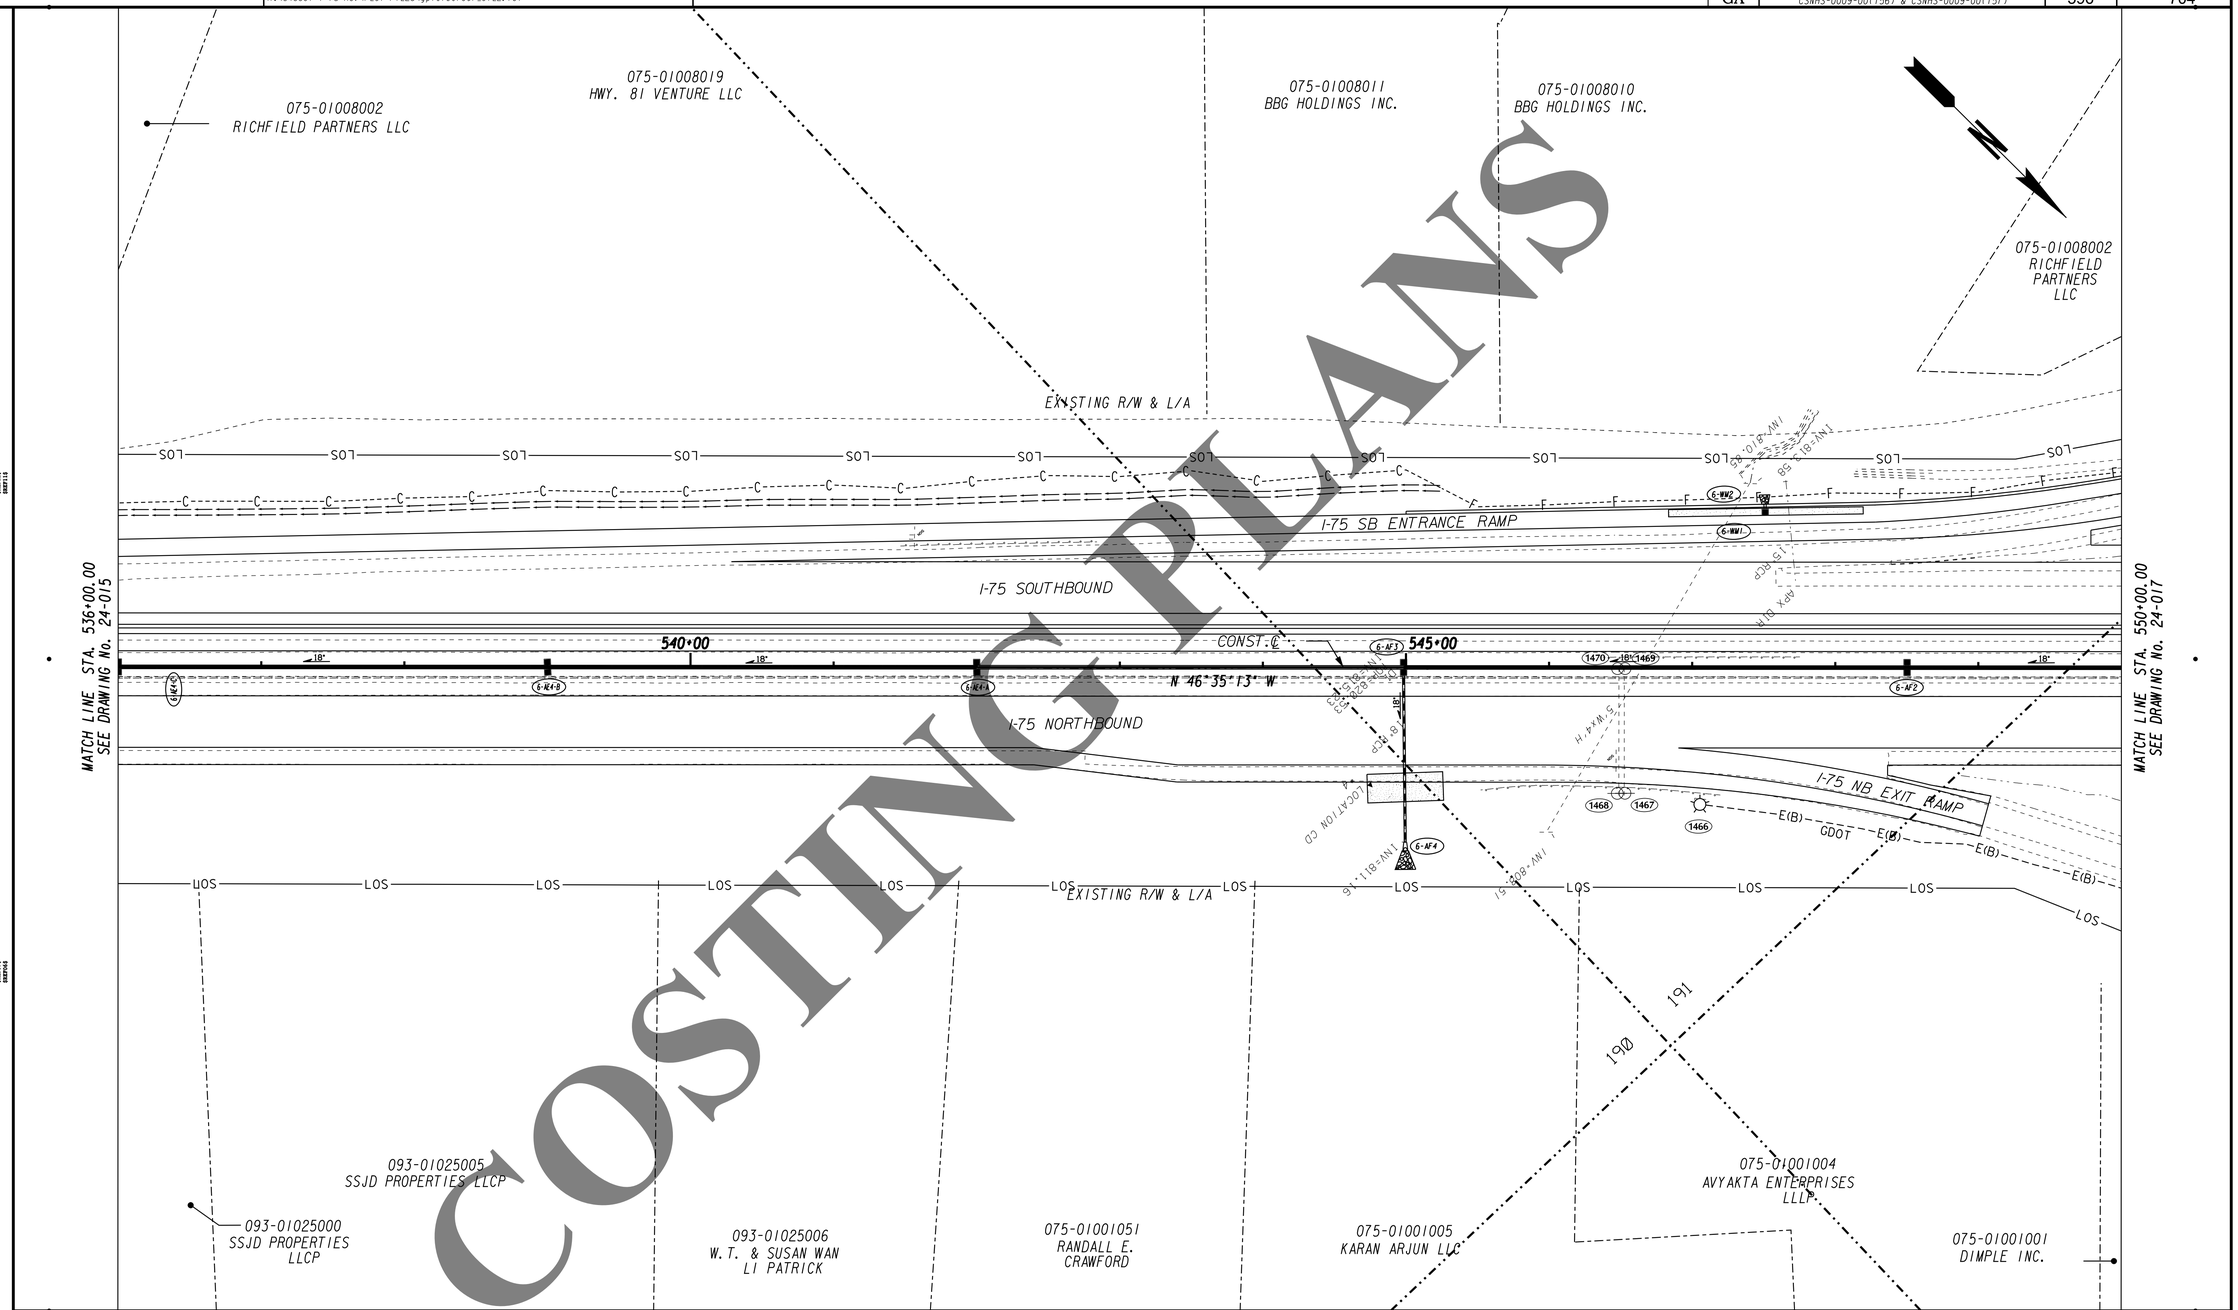


COSTING PLANS

**PARSONS**
3577 PARKWAY LANE, BUILDING V
SUITE 100, NORCROSS, GA 30092

SCALE IN FEET
0 50 100 200

**COSTING PLANS FOR DESIGN-BUILD**

REVISION DATES

STATE OF GEORGIA
DEPARTMENT OF TRANSPORTATION
OFFICE: INNOVATIVE PROGRAM DELIVERY

**UTILITY PLANS**

I-75 MANAGED LANES

DRAWING No. 24-016

3/1/2007 GPLN