2/21/2013 8:10:01 AM	8:10:01 AM	H:\646601 I-75 HOV\II I-75 PACKAGE 2\99 DESIGN\0009157_24-080.dgn	STATE	PROJECT NUMBER	SHEET NO.	TOTAL SHEETS
USER:p0034732	H:\646601 I-75 HOV\PLOT FILES\gplotborder_UTLE.tbl		GA	CSNHS-0009-00(156) & CSNHS-0009-00(157)	660	704

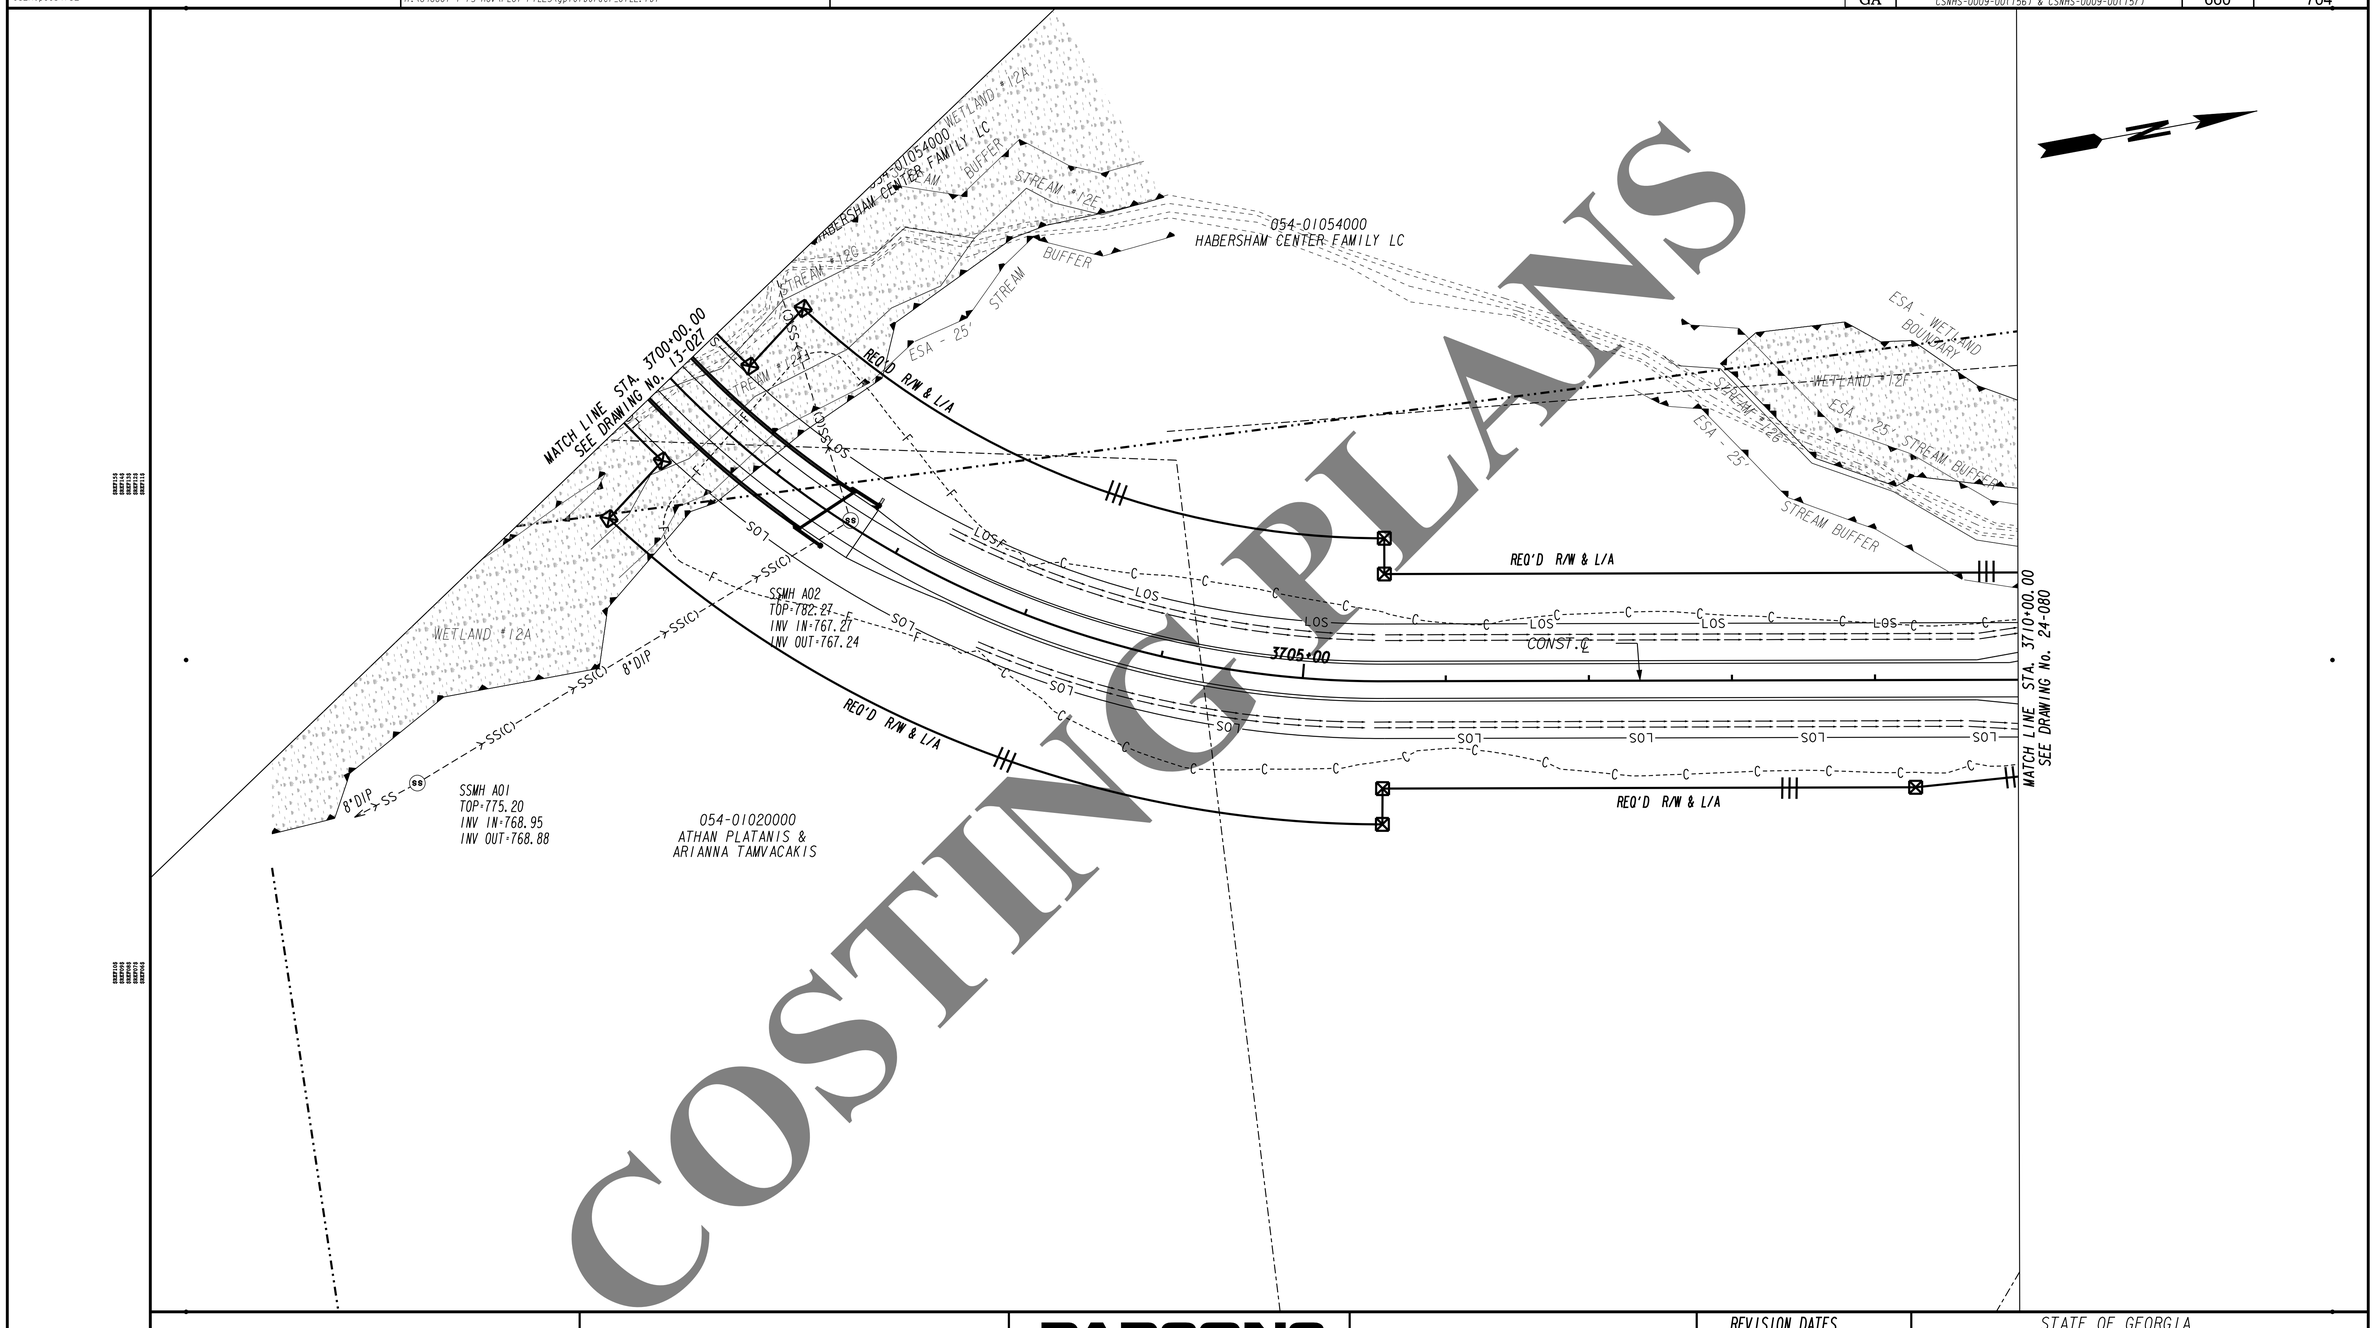

COSTING PLANS

		PARSONS 3577 PARKWAY LANE, BUILDING V SUITE 100, NORCROSS, GA 30092 SCALE IN FEET 0 50 100 200	COSTING PLANS FOR DESIGN-BUILD	REVISION DATES	STATE OF GEORGIA DEPARTMENT OF TRANSPORTATION OFFICE: INNOVATIVE PROGRAM DELIVERY UTILITY PLANS I-75 MANAGED LANES DRAWING No. 24-080

3/1/2007 GPLN