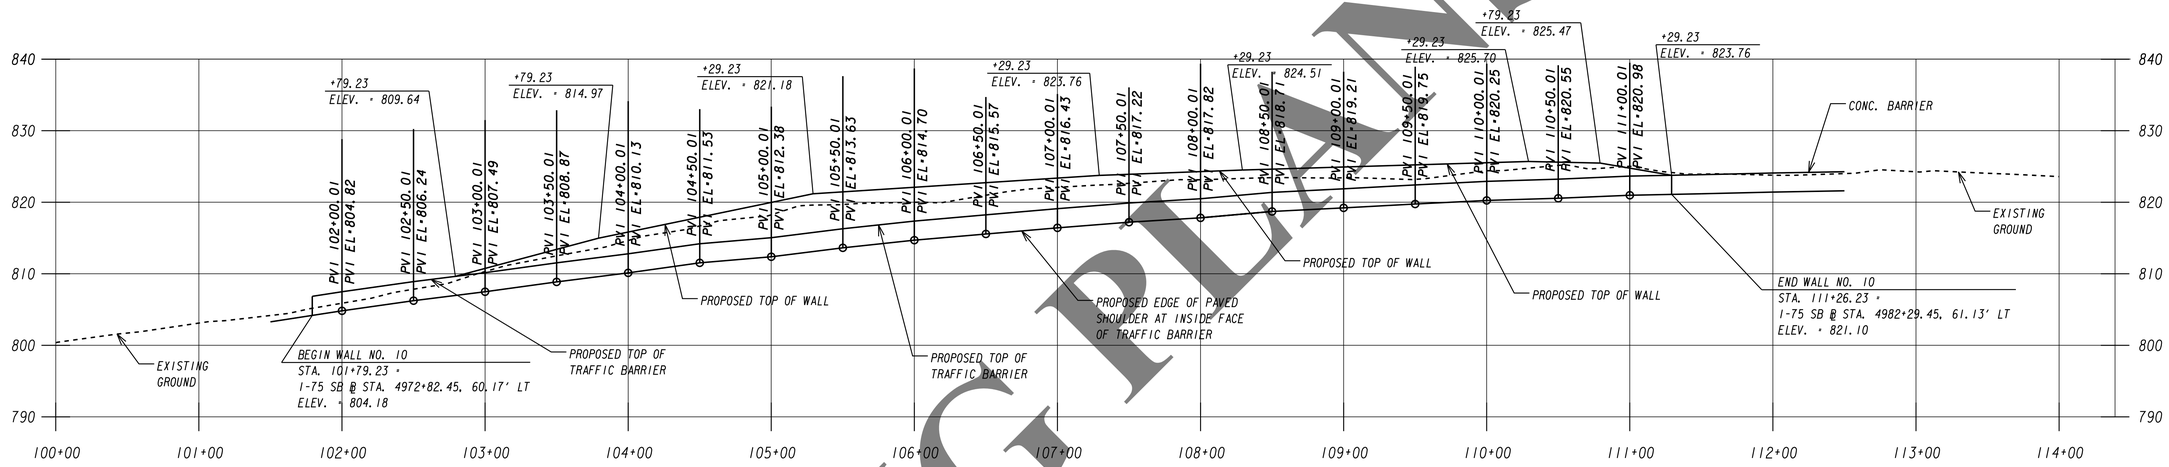

COSTING PLANS

FRONT FACE OF WALL SHOWN
WALL NO. 10

PARSONS
3577 PARKWAY LANE, BUILDING V
SUITE 100, NORCROSS, GA 30092

HORIZONTAL SCALE: 1" = 50'
VERTICAL SCALE: 1" = 10'

COSTING PLANS FOR DESIGN-BUILD

REVISION DATES

STATE OF GEORGIA
DEPARTMENT OF TRANSPORTATION
OFFICE: INNOVATIVE PROGRAM DELIVERY

RETAINING WALL ENVELOPE

I-75 MANAGED LANES

DRAWING No. 31-007

3/1/2007 GPLN