FIGURE 3 OF 5

GEORGIA DEPARTMENT OF TRANSPORTATION
OFFICE OF ENVIRONMENT/LOCATION

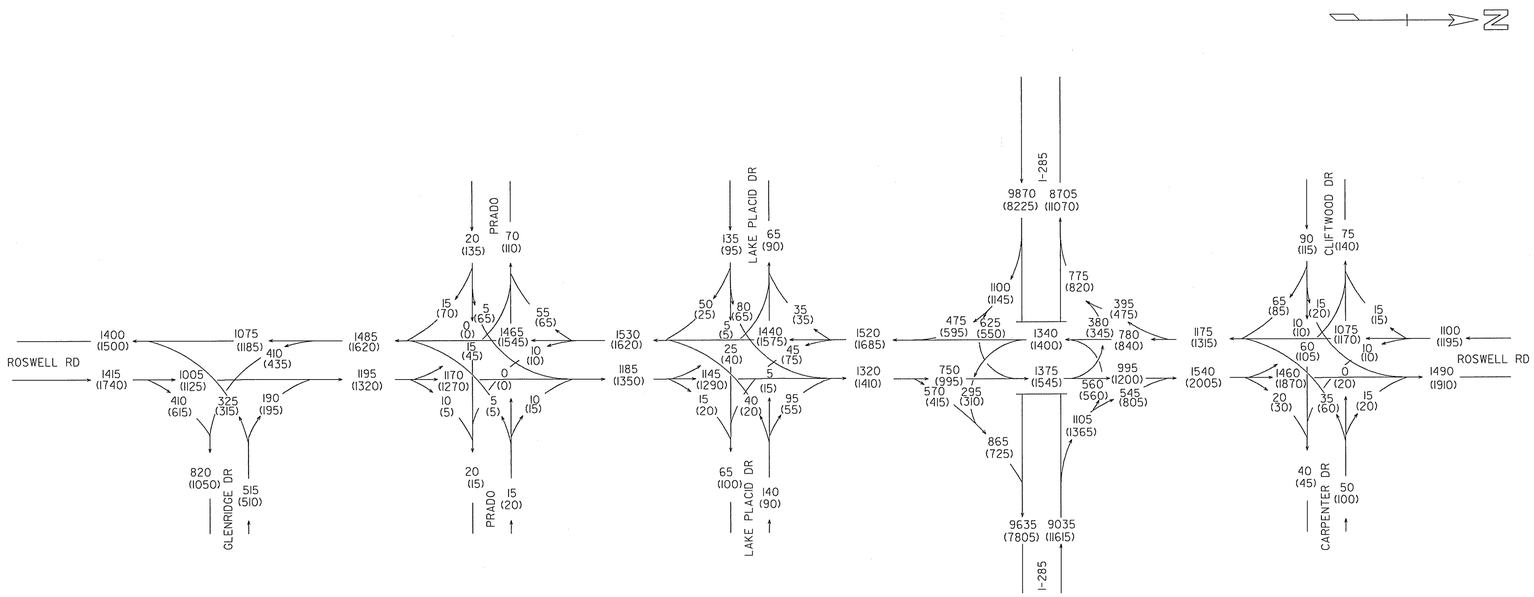

OPEN YEAR (2012) DESIGN HOURLY VOLUMES

CITY OF SANDY SPRINGS

ROSWELL ROAD BRIDGE
AT I-285 SAFETY AND
OPERATIONAL IMPROVEMENTS
P.I. # 0009159

2012 AM DHV = 000
2012 PM DHV = (000)

HR T = 5.5%
S.U. = 2.5%
COMB. = 3.0%

ARCADIS 11/2009

ARCADIS
Infrastructure, environment, buildings

REVISION DATES		
02/10/11		

STATE OF GEORGIA
DEPARTMENT OF TRANSPORTATION
OFFICE:

TRAFFIC DIAGRAM

ROSWELL ROAD OVER I-285
BRIDGE WIDENING

DRAWING No. 10-03

3/1/2007 GPLN