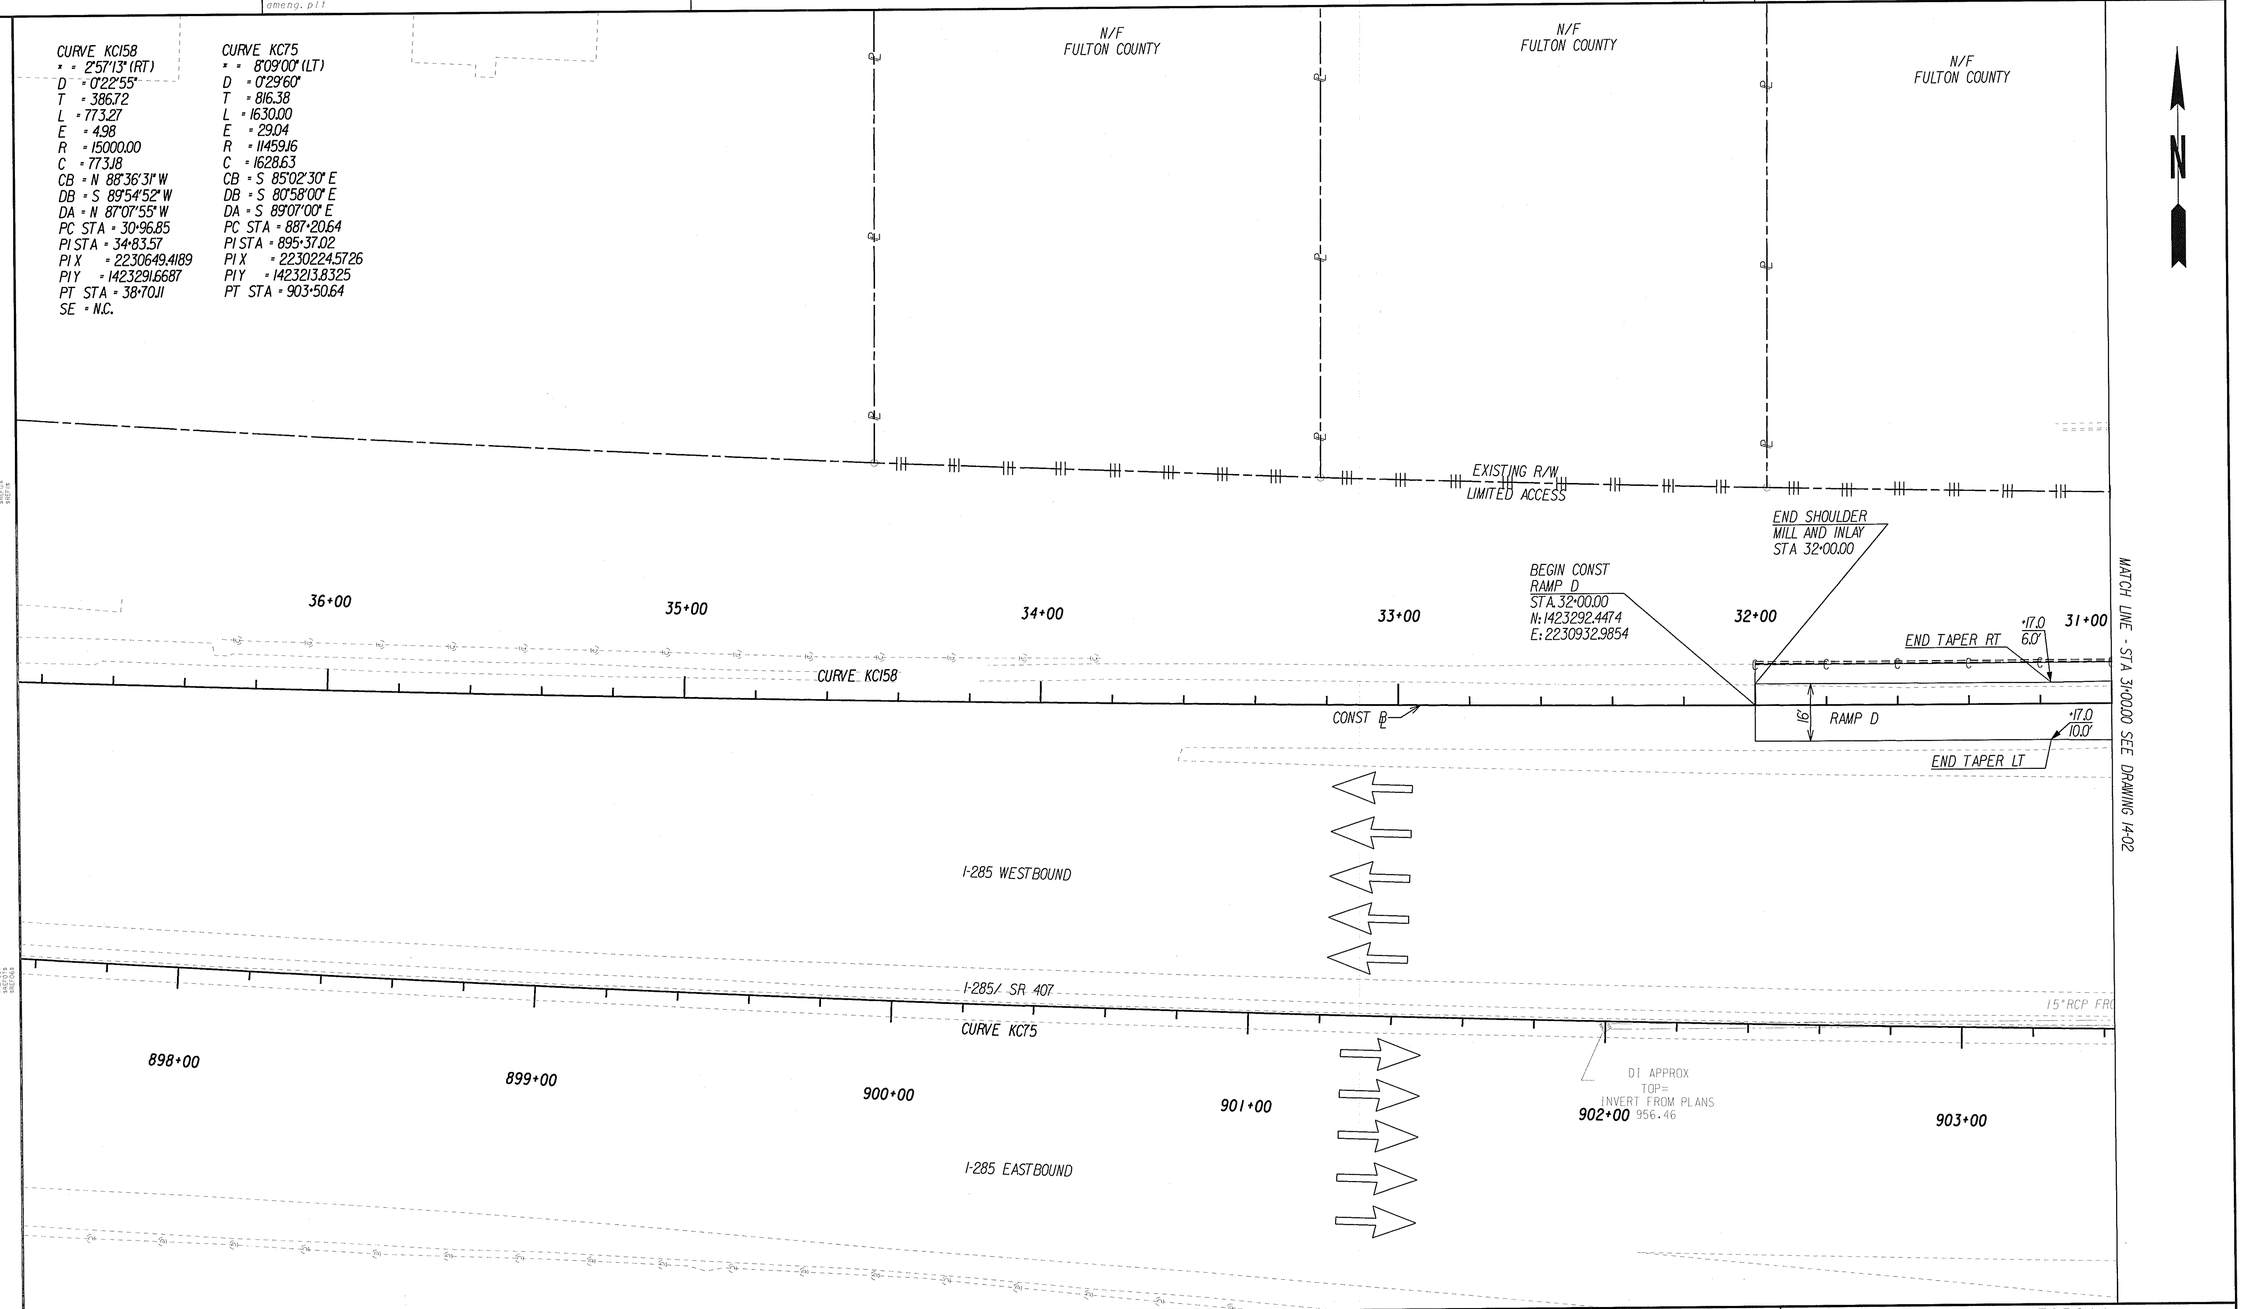

PROPERTY AND EXISTING R/W LINE
REQUIRED R/W LINE
CONSTRUCTION LIMITS
EASEMENT FOR CONSTR & MAINTENANCE OF SLOPES
EASEMENT FOR CONSTR OF SLOPES
EASEMENT FOR CONSTR OF DRIVES

BEGIN LIMIT OF ACCESS ..... BLA
END LIMIT OF ACCESS ..... ELA
LIMIT OF ACCESS
REQ'D R/W AND LIMIT OF ACCESS

ARCADIS
Infrastructure, environment, buildings

SCALE IN FEET
0 20 40 80

REVISION DATES		
02/10/11		

STATE OF GEORGIA
DEPARTMENT OF TRANSPORTATION
OFFICE:

CROSSROAD PLAN
I-285/RAMP D

ROSWELL ROAD OVER I-285
BRIDGE WIDENING

DRAWING No. 14-01

3/1/2007 GPLN