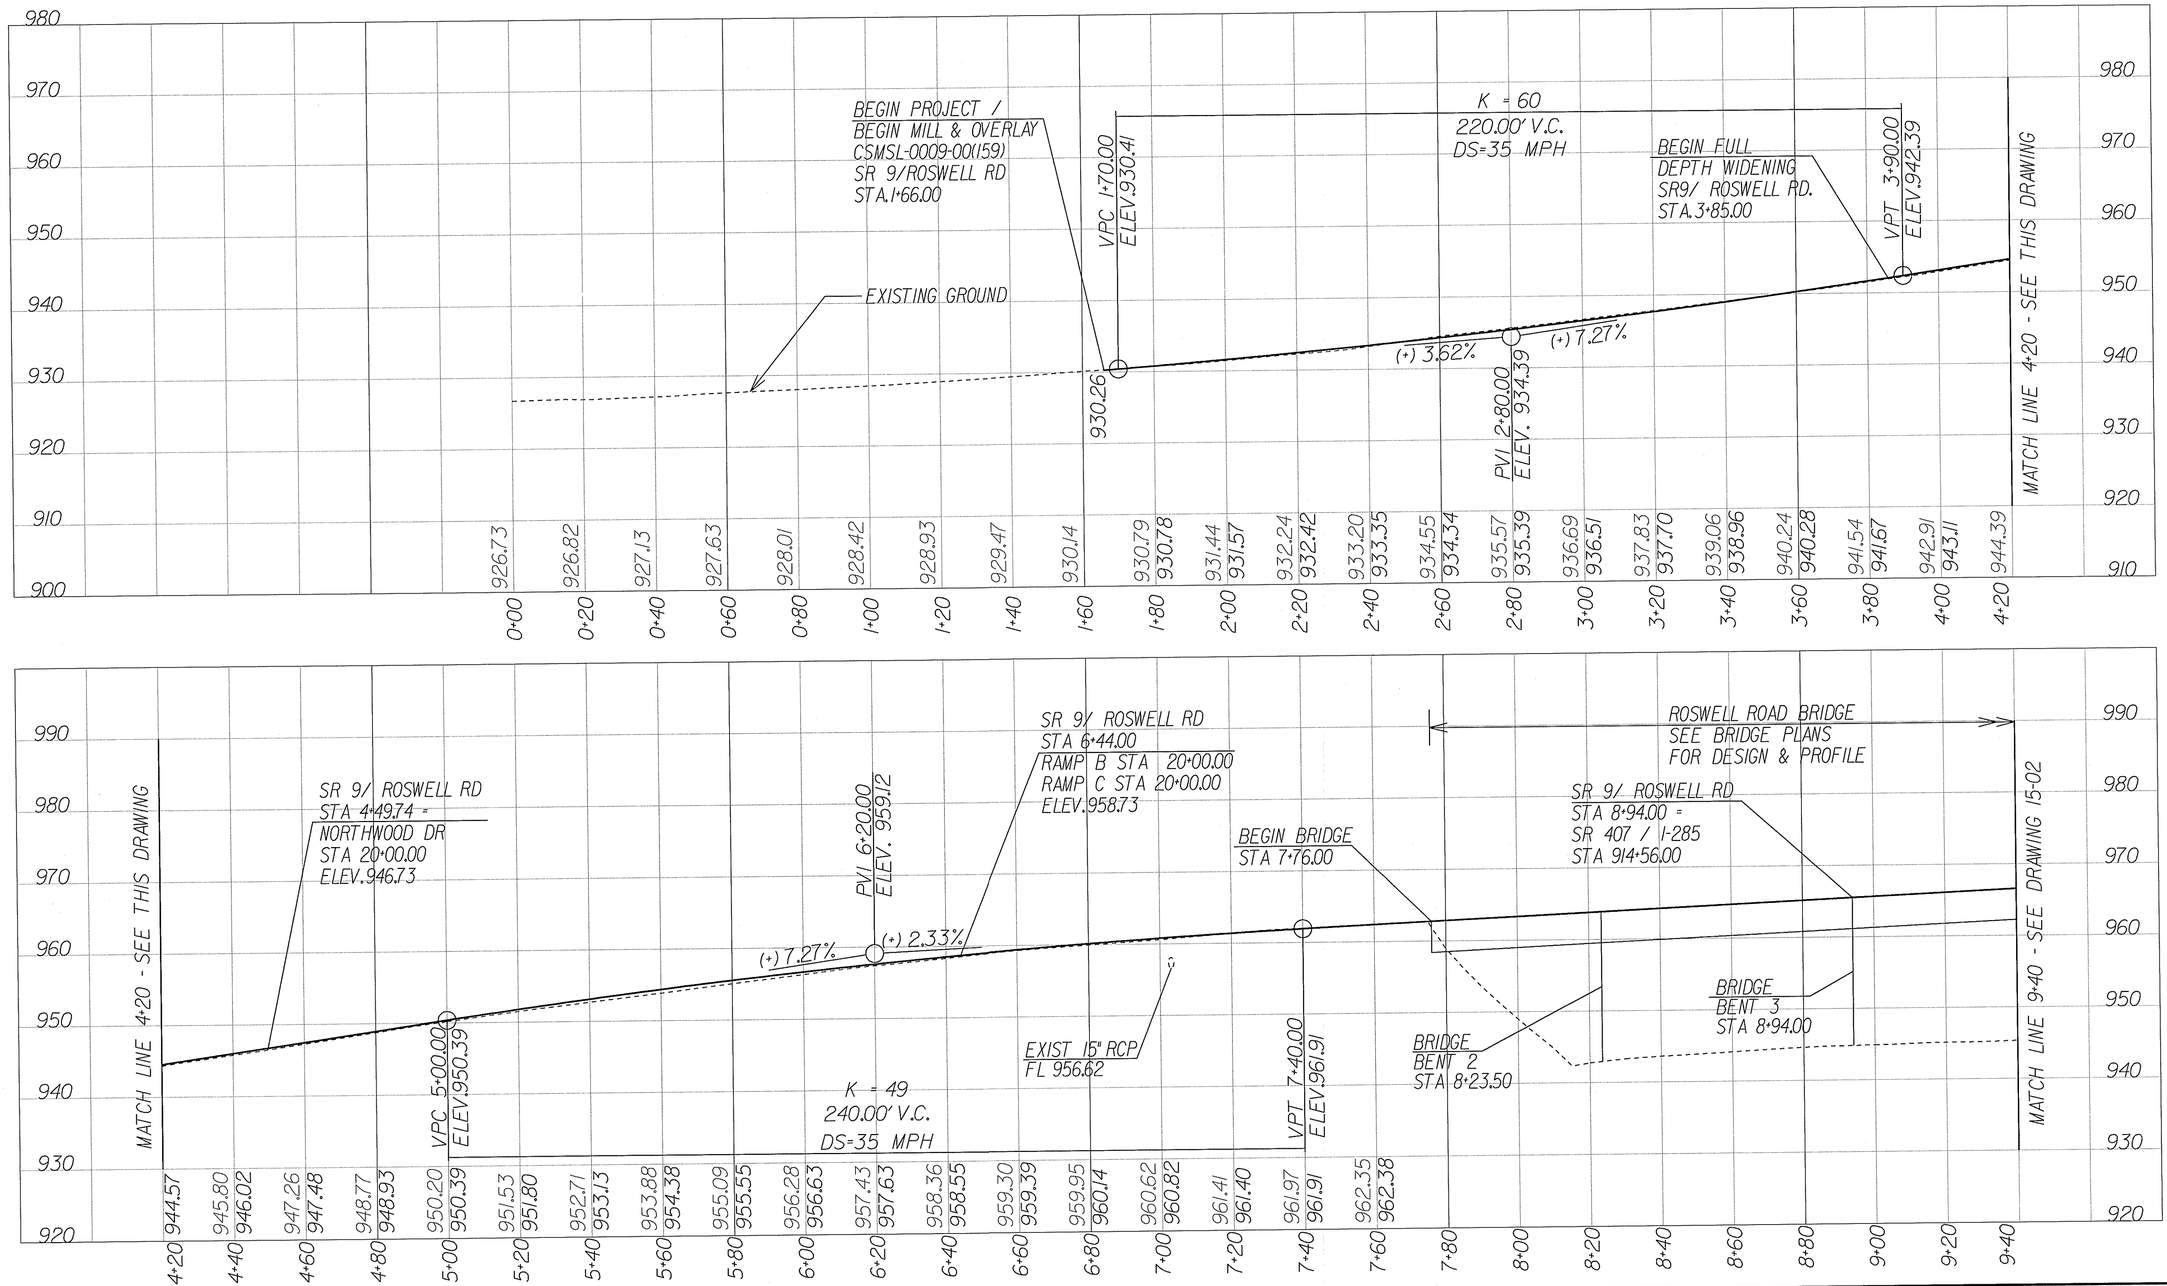

ARCADIS
Infrastructure, environment, buildings

SCALE :1"=20' HORIZ.
1"=10' VERT.

REVISION DATES		
02/10/11		

STATE OF GEORGIA
DEPARTMENT OF TRANSPORTATION

OFFICE:

MAINLINE PROFILE
ROSWELL ROAD

DRAWING No. 15-01

3/1/2007 GR220E