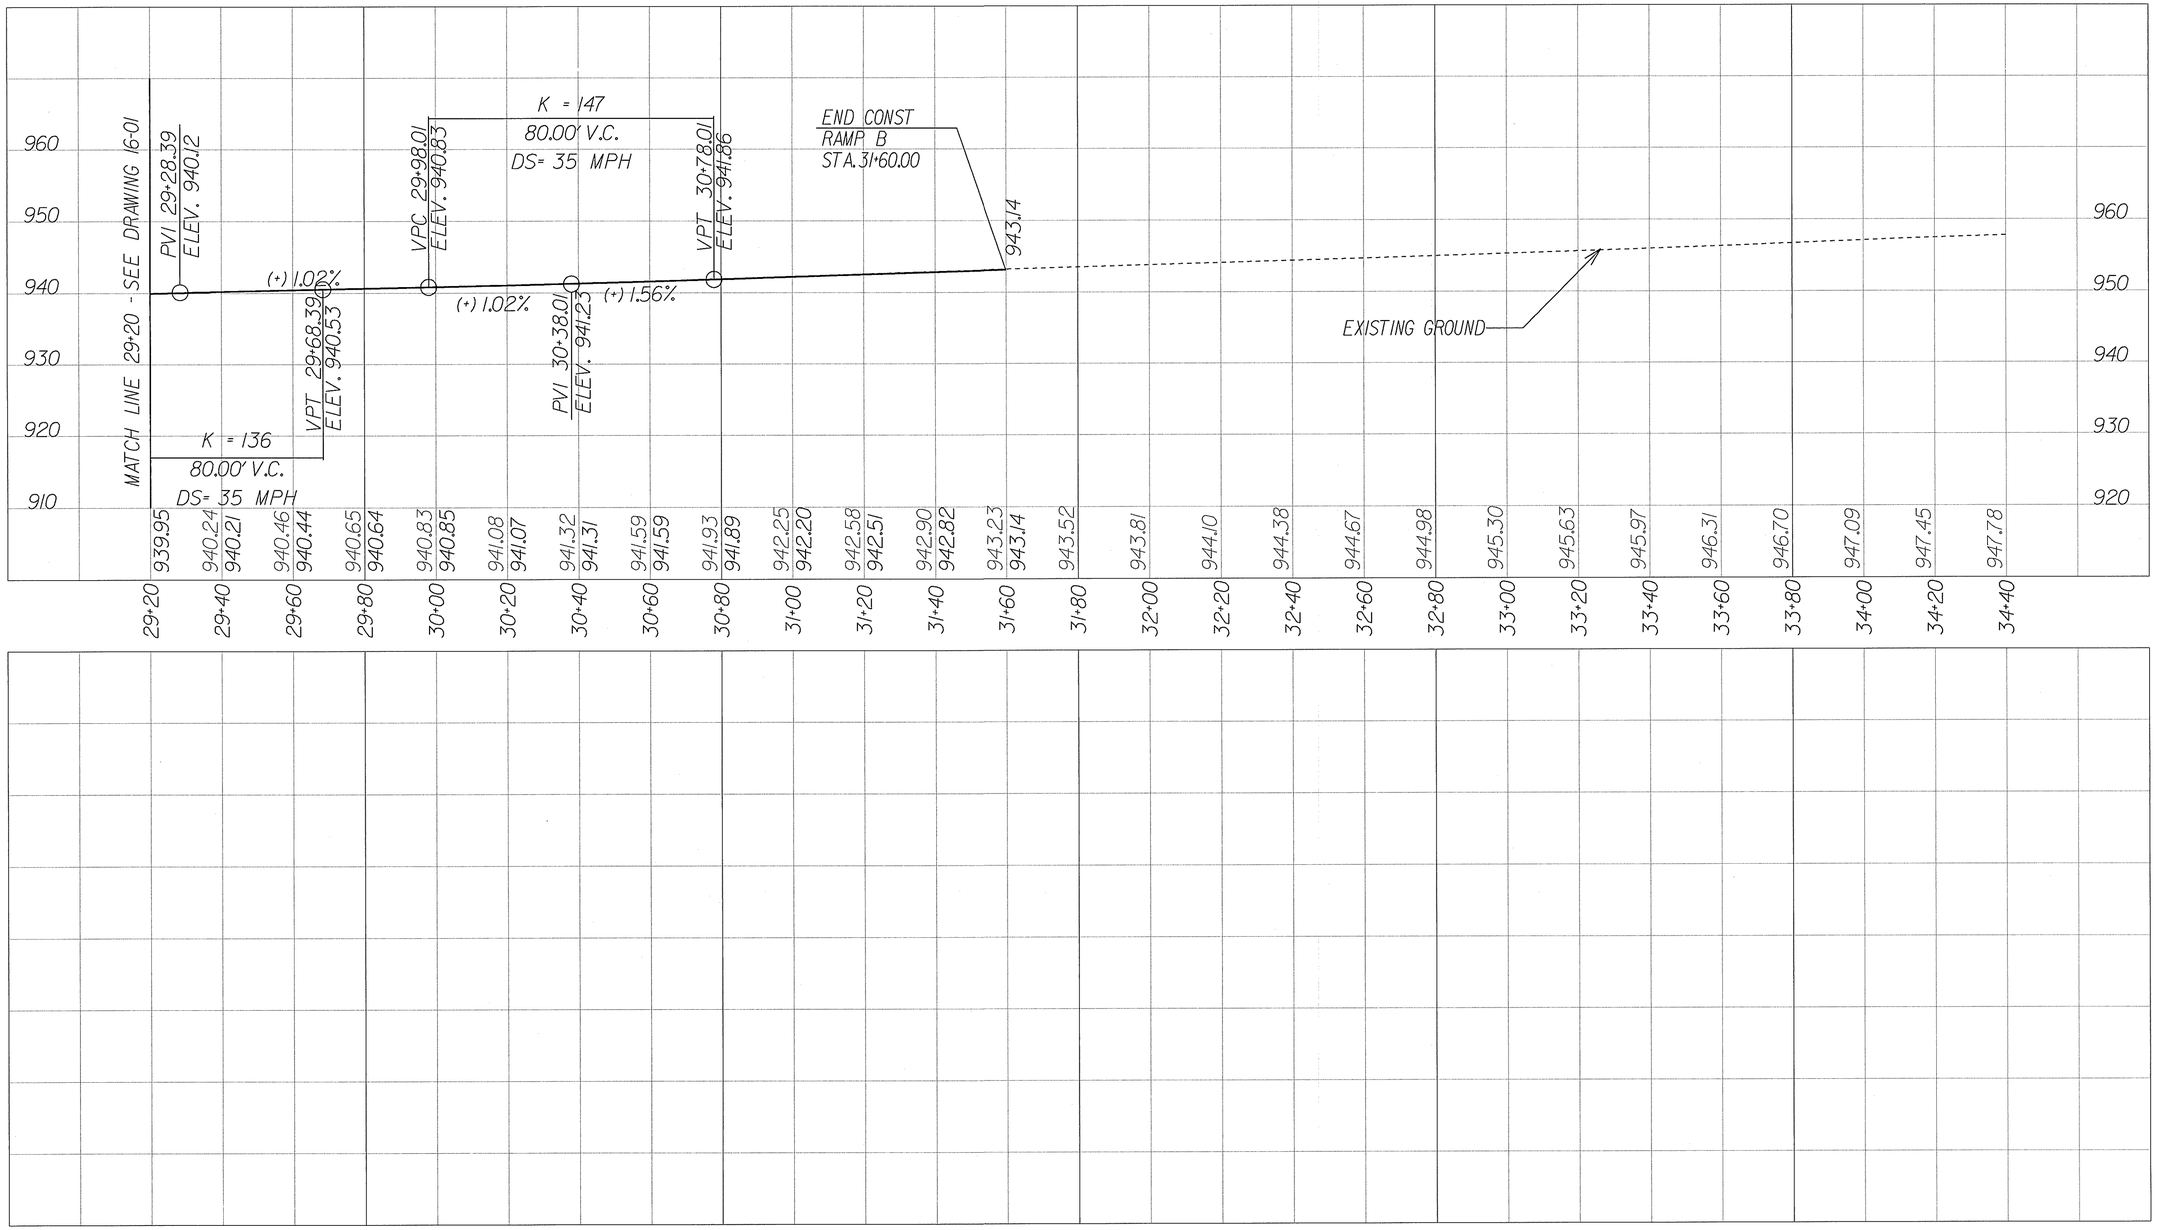

ARCADIS
Infrastructure, environment, buildings

SCALE 1"=20' HORIZ.
1"=10' VERT.

REVISION DATES		
02/10/11		

STATE OF GEORGIA
DEPARTMENT OF TRANSPORTATION

OFFICE:

CROSSROAD PROFILE
RAMP B

DRAWING No. 16-02

3/1/2007 GR220E