DATE$$$ 4:21:26 PM PRF g:\tra\63913 - roswell rd\rdy\0009159xp03.dgn
$(USER) ameng.plt

STATE	PROJECT NUMBER	SHEET NO.	TOTAL SHEETS
GA	CSMSL-0009-00(159)	40	277

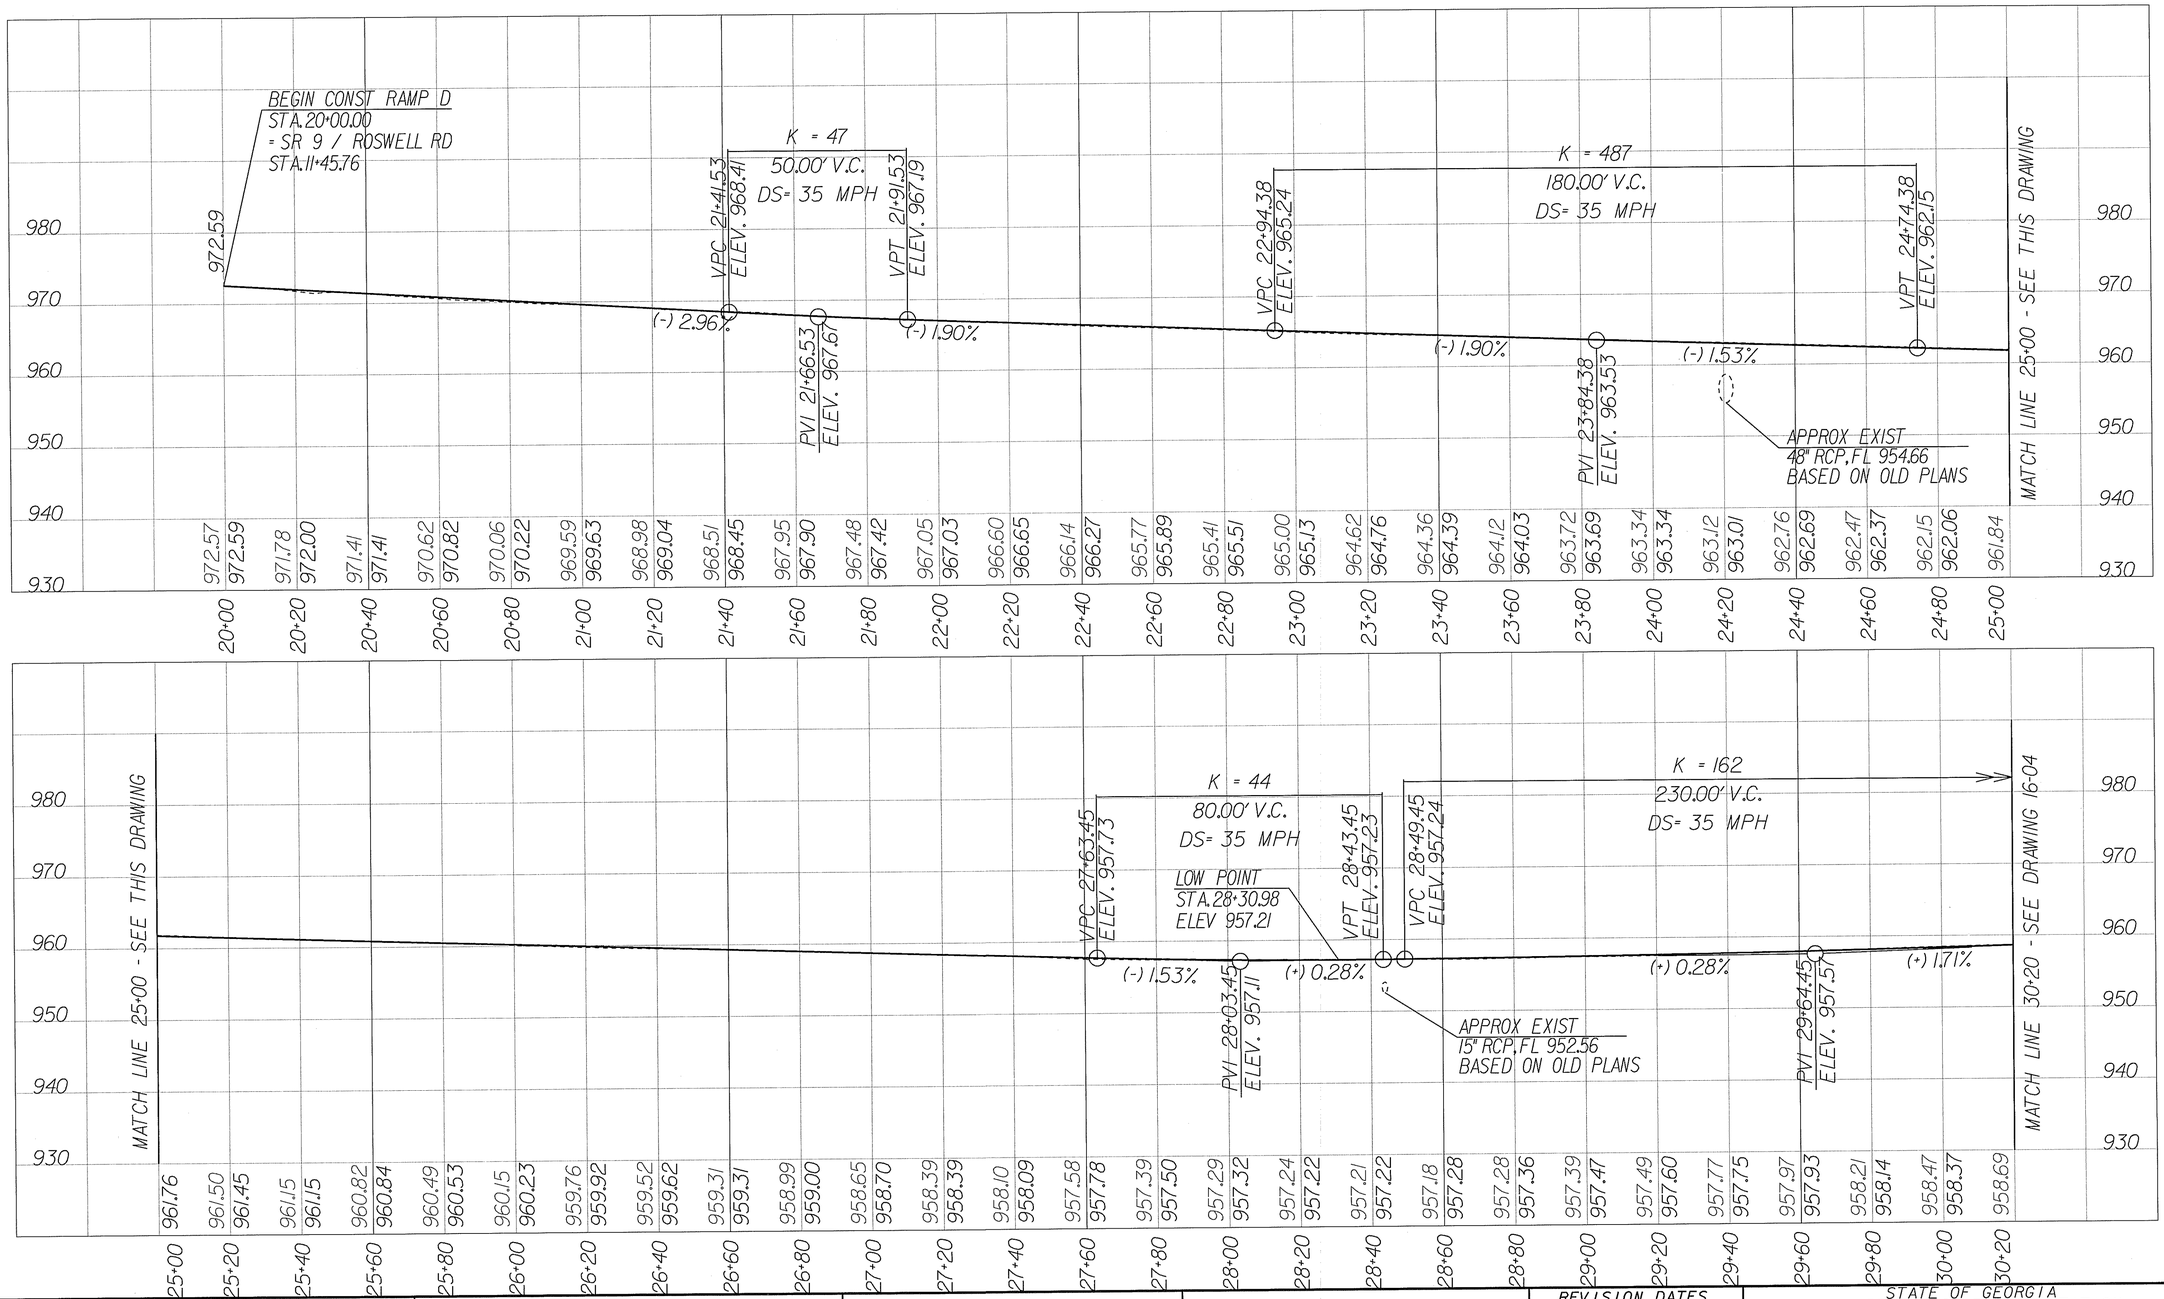

ARCADIS
Infrastructure, environment, buildings

SCALE :1"=20' HORIZ.
1"=10' VERT.

REVISION DATES		
02/10/11		

STATE OF GEORGIA
DEPARTMENT OF TRANSPORTATION

OFFICE:

CROSSROAD PROFILE
RAMP D

DRAWING No.
16-03

3/1/2007 GR220E