STAGE 1B NOTES - I-285:

1. PERFORM WESTBOUND SINGLE LANE CLOSURE BY INSTALLING TEMPORARY SIGNAGE AND BARRELS AS REQ'D PER SECTION 150 - TRAFFIC CONTROL AND THE MUTCD.
2. INSTALL TRAFFIC BARRIER.
3. PERFORM ROSWELL ROAD BRIDGE SUB-STRUCTURE WORK, PAVEMENT REPAIR, AND BARRIER RECONSTRUCTION ON OUTSIDE SHOULDER.
4. OPEN ALL LANES TO TRAFFIC WHEN COMPLETE OR DURING REQUIRED HOURS AND DAYS. SEE SPECIAL PROVISION FOR CLOSURE RESTRICTIONS AND LIQUIDATED DAMAGES SCHEDULE.

N

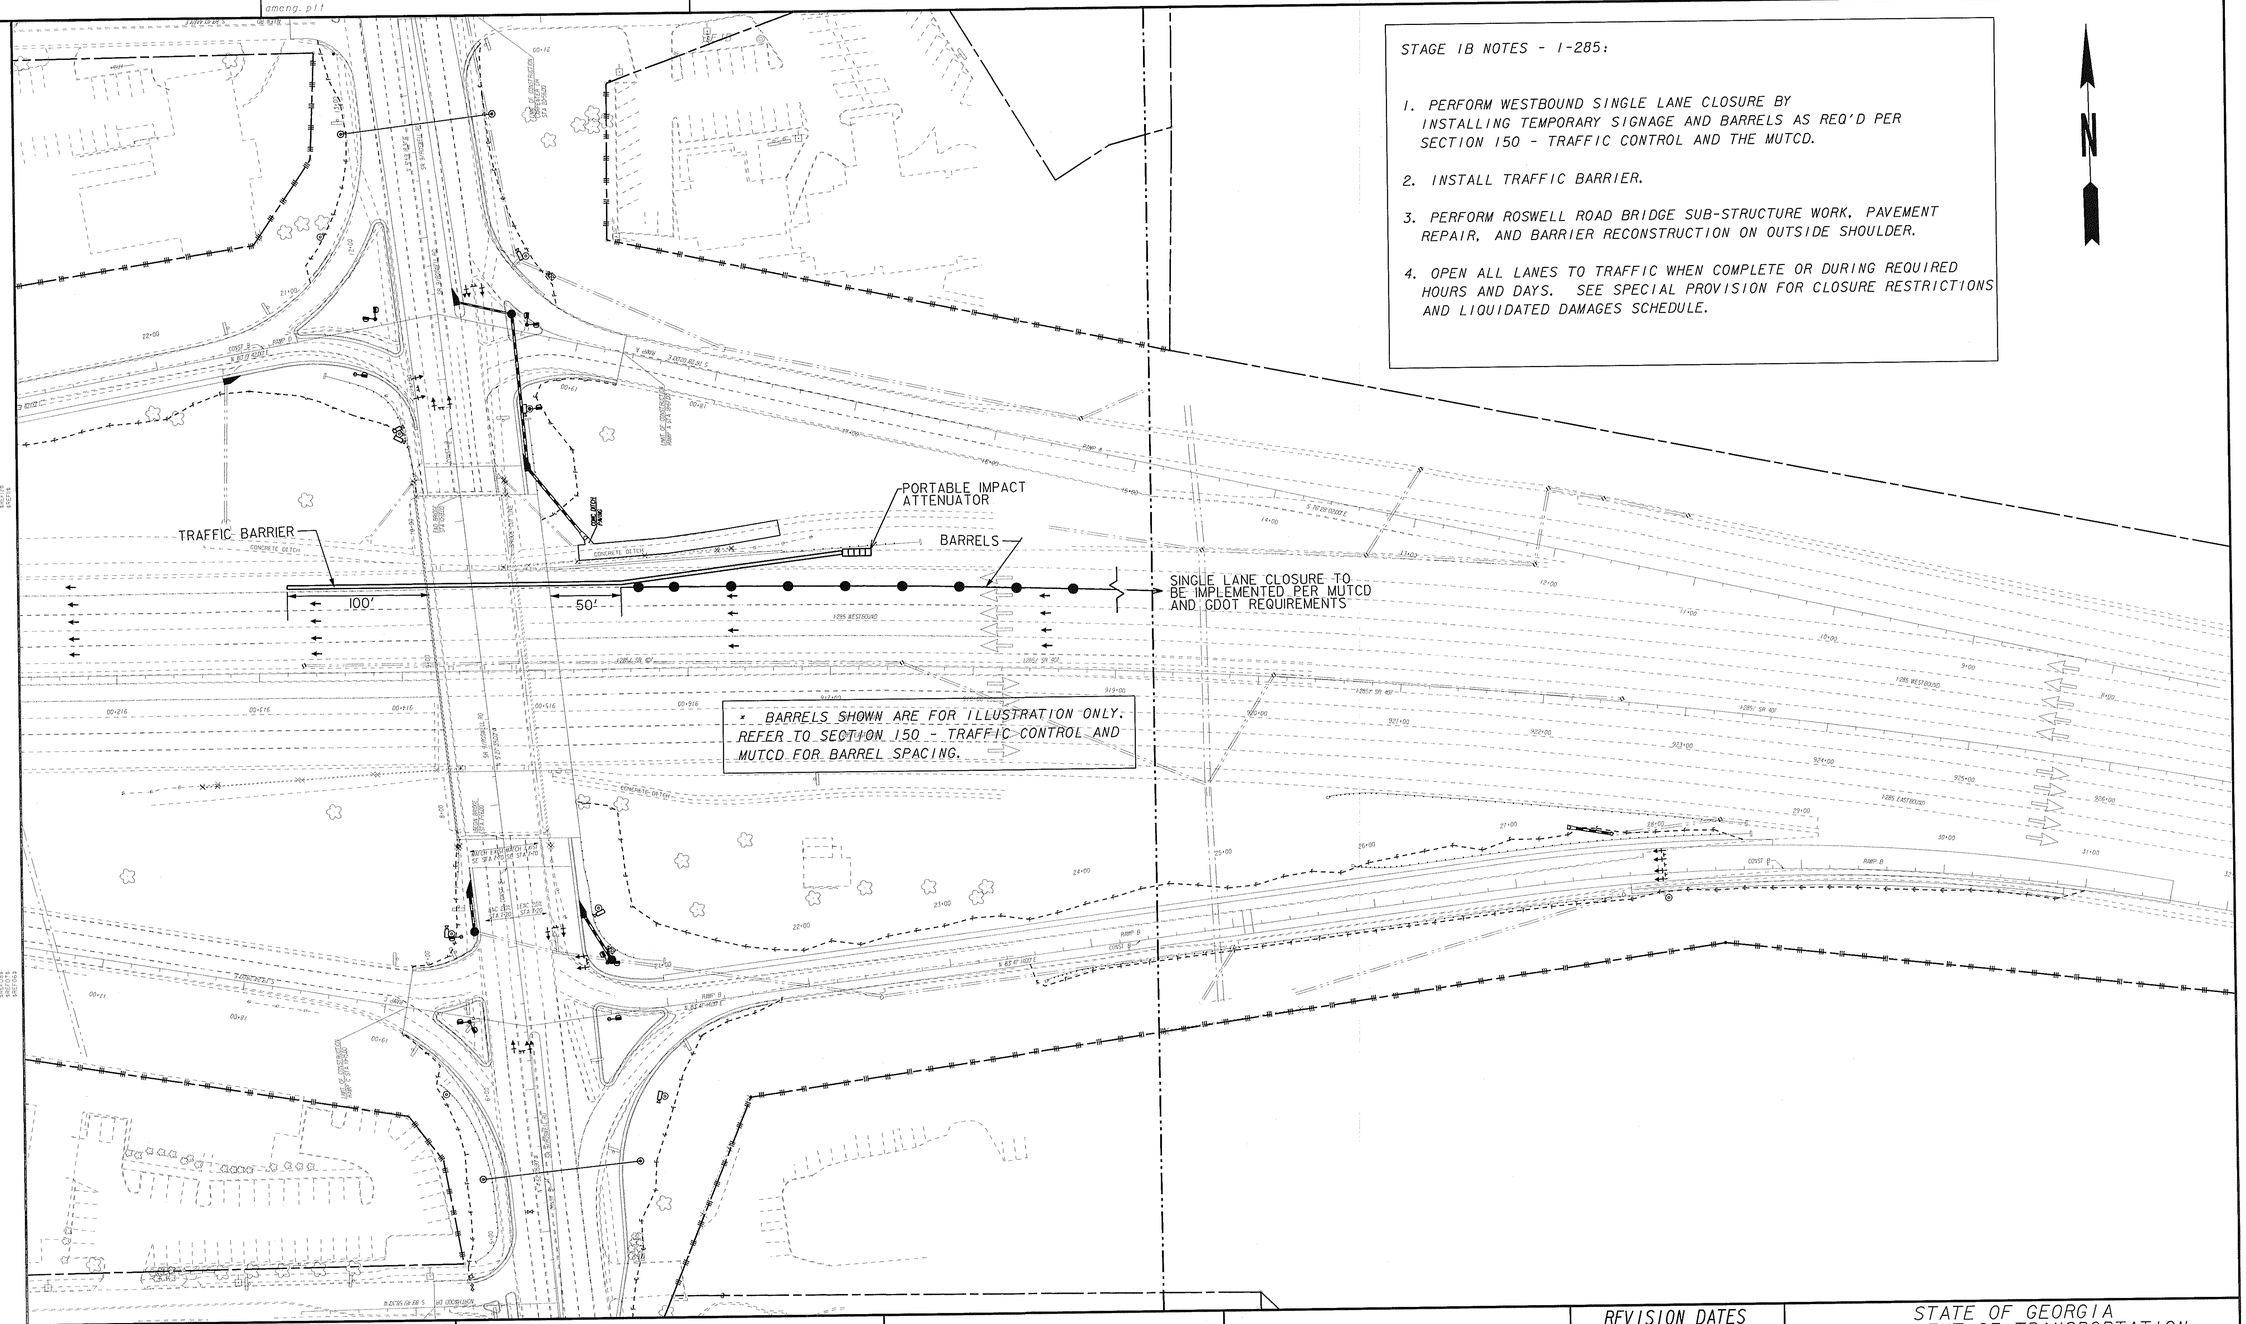


PROPERTY AND EXISTING R/W LINE
REQUIRED R/W LINE
CONSTRUCTION LIMITS
EASEMENT FOR CONSTR & MAINTENANCE OF SLOPES
EASEMENT FOR CONSTR OF SLOPES
EASEMENT FOR CONSTR OF DRIVES

BEGIN LIMIT OF ACCESS ..... BLA
END LIMIT OF ACCESS ..... ELA
LIMIT OF ACCESS
REQ'D R/W AND LIMIT OF ACCESS

ARCADIS
Infrastructure, environment, buildings

SCALE IN FEET
0 50 100 200

| REVISION DATES | | |
|---|---|---|
| 02/10/11 | | |

STATE OF GEORGIA
DEPARTMENT OF TRANSPORTATION

OFFICE:

**CONSTRUCTION STAGING PLAN**

STAGE 1B
ROSWELL ROAD OVER I-285
BRIDGE WIDENING

DRAWING NO. 19-05