DATE$$$ 4:21:53 PM PRF g:\lrq\63913 - roswell rd\rdy\xsec_ros.dgn

$(USER) amang.plt

STATE	PROJECT NUMBER	SHEET NO.	TOTAL SHEETS
GA	CSMSL-0009-00(159)	69	277

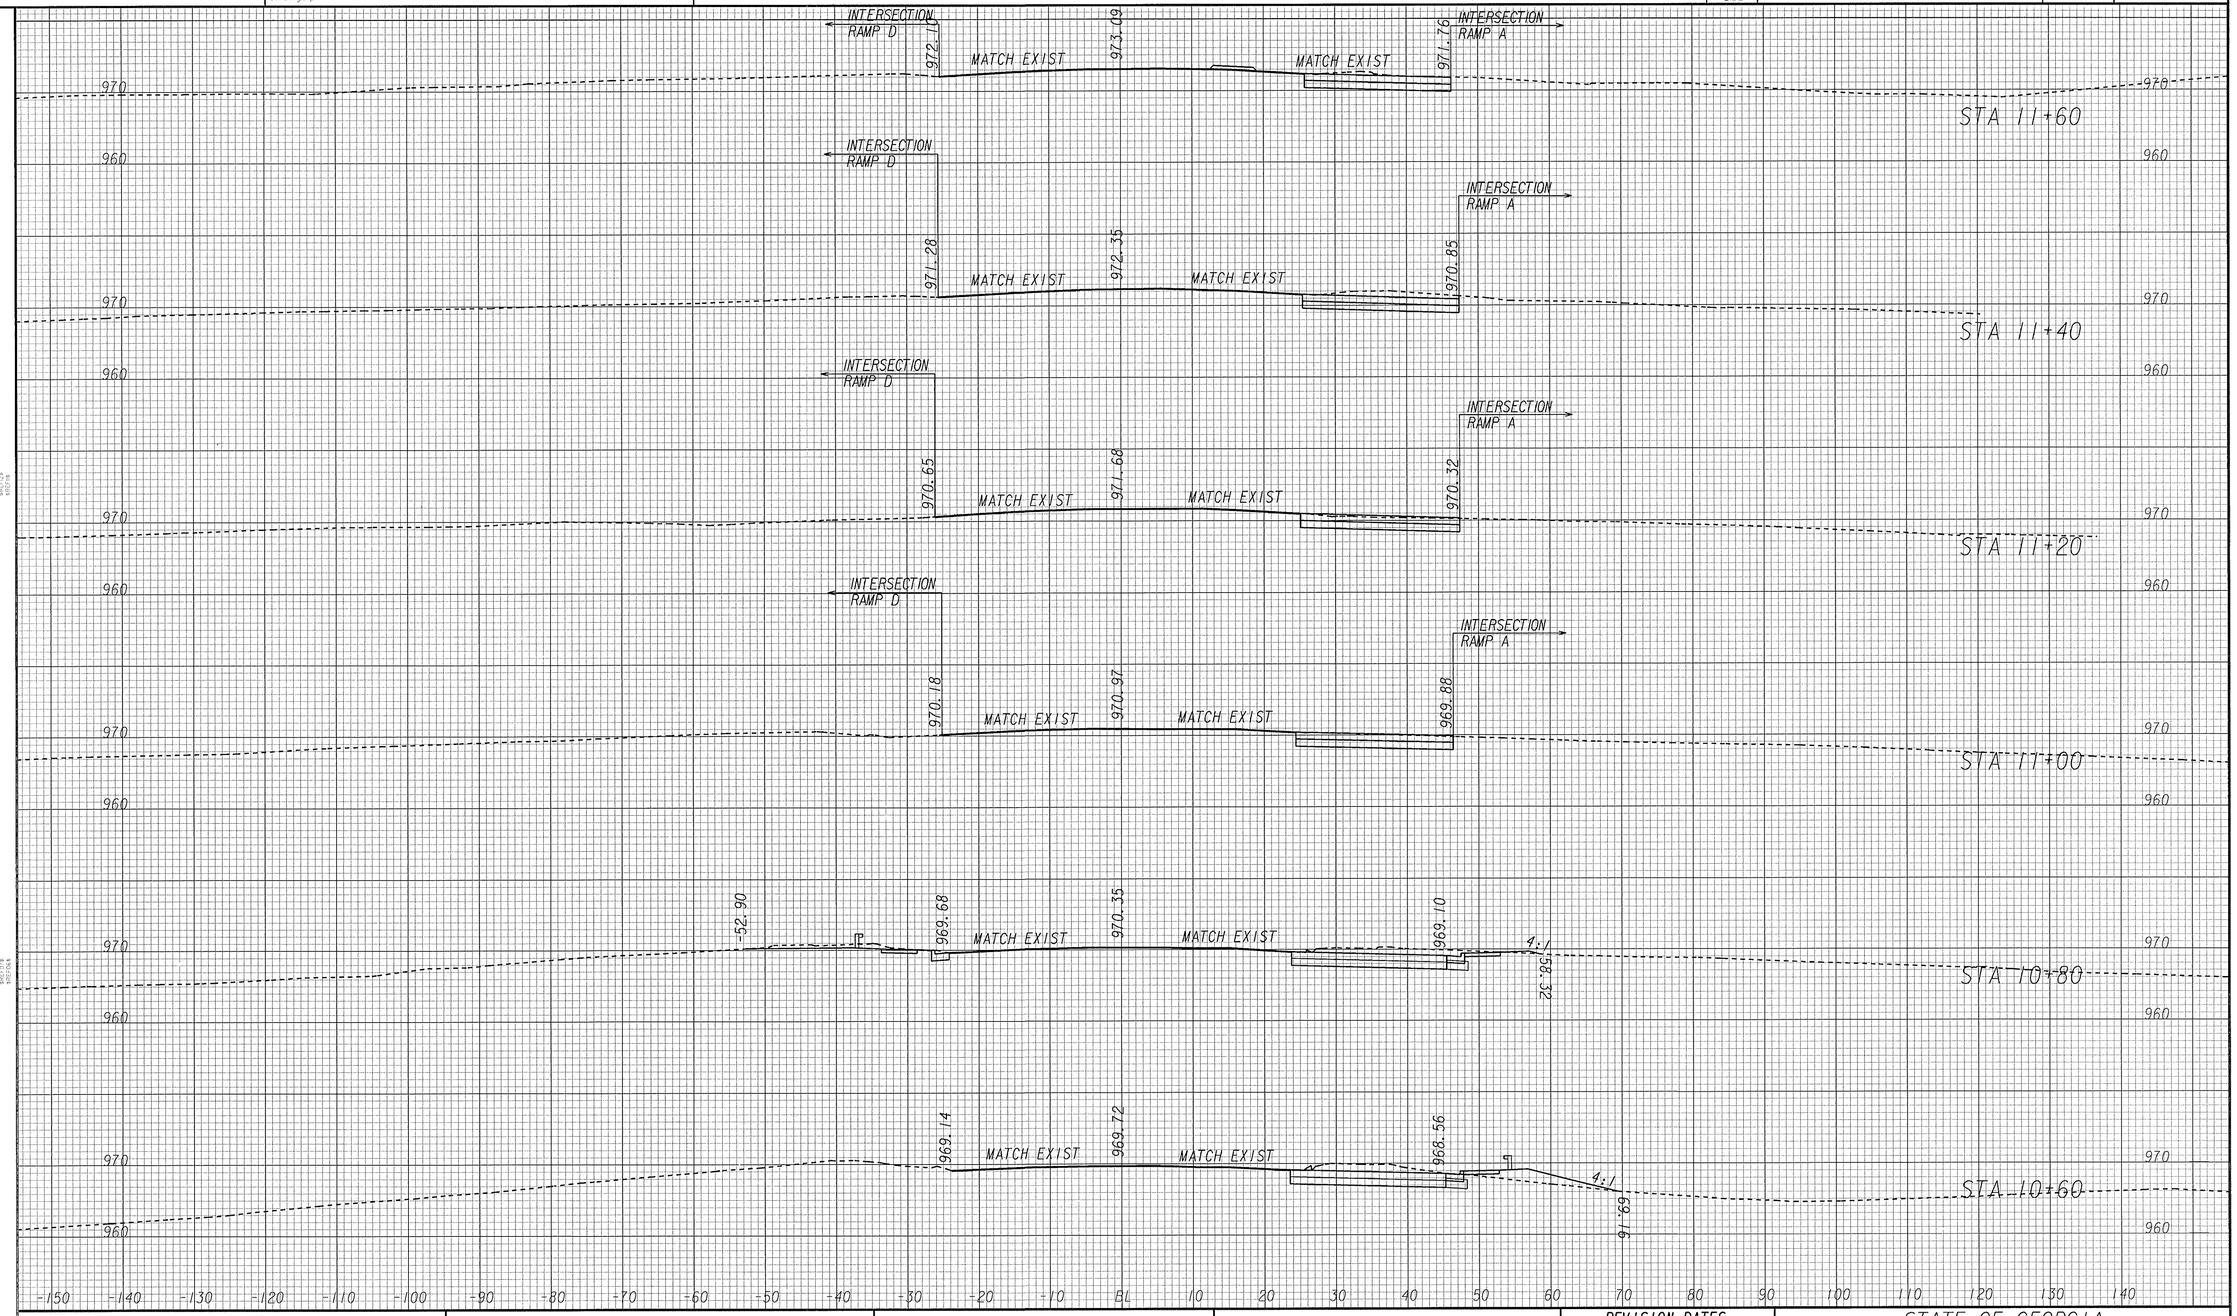

ARCADIS
Infrastructure, environment, buildings

SCALE: 1" = 10' VER
1" = 10' HOR

REVISION DATES		
02/10/11		

STATE OF GEORGIA
DEPARTMENT OF TRANSPORTATION

OFFICE:

CROSS SECTIONS
SR 9 / ROSWELL ROAD

DRAWING No. 23-07

1/5/2009 SUXSEW