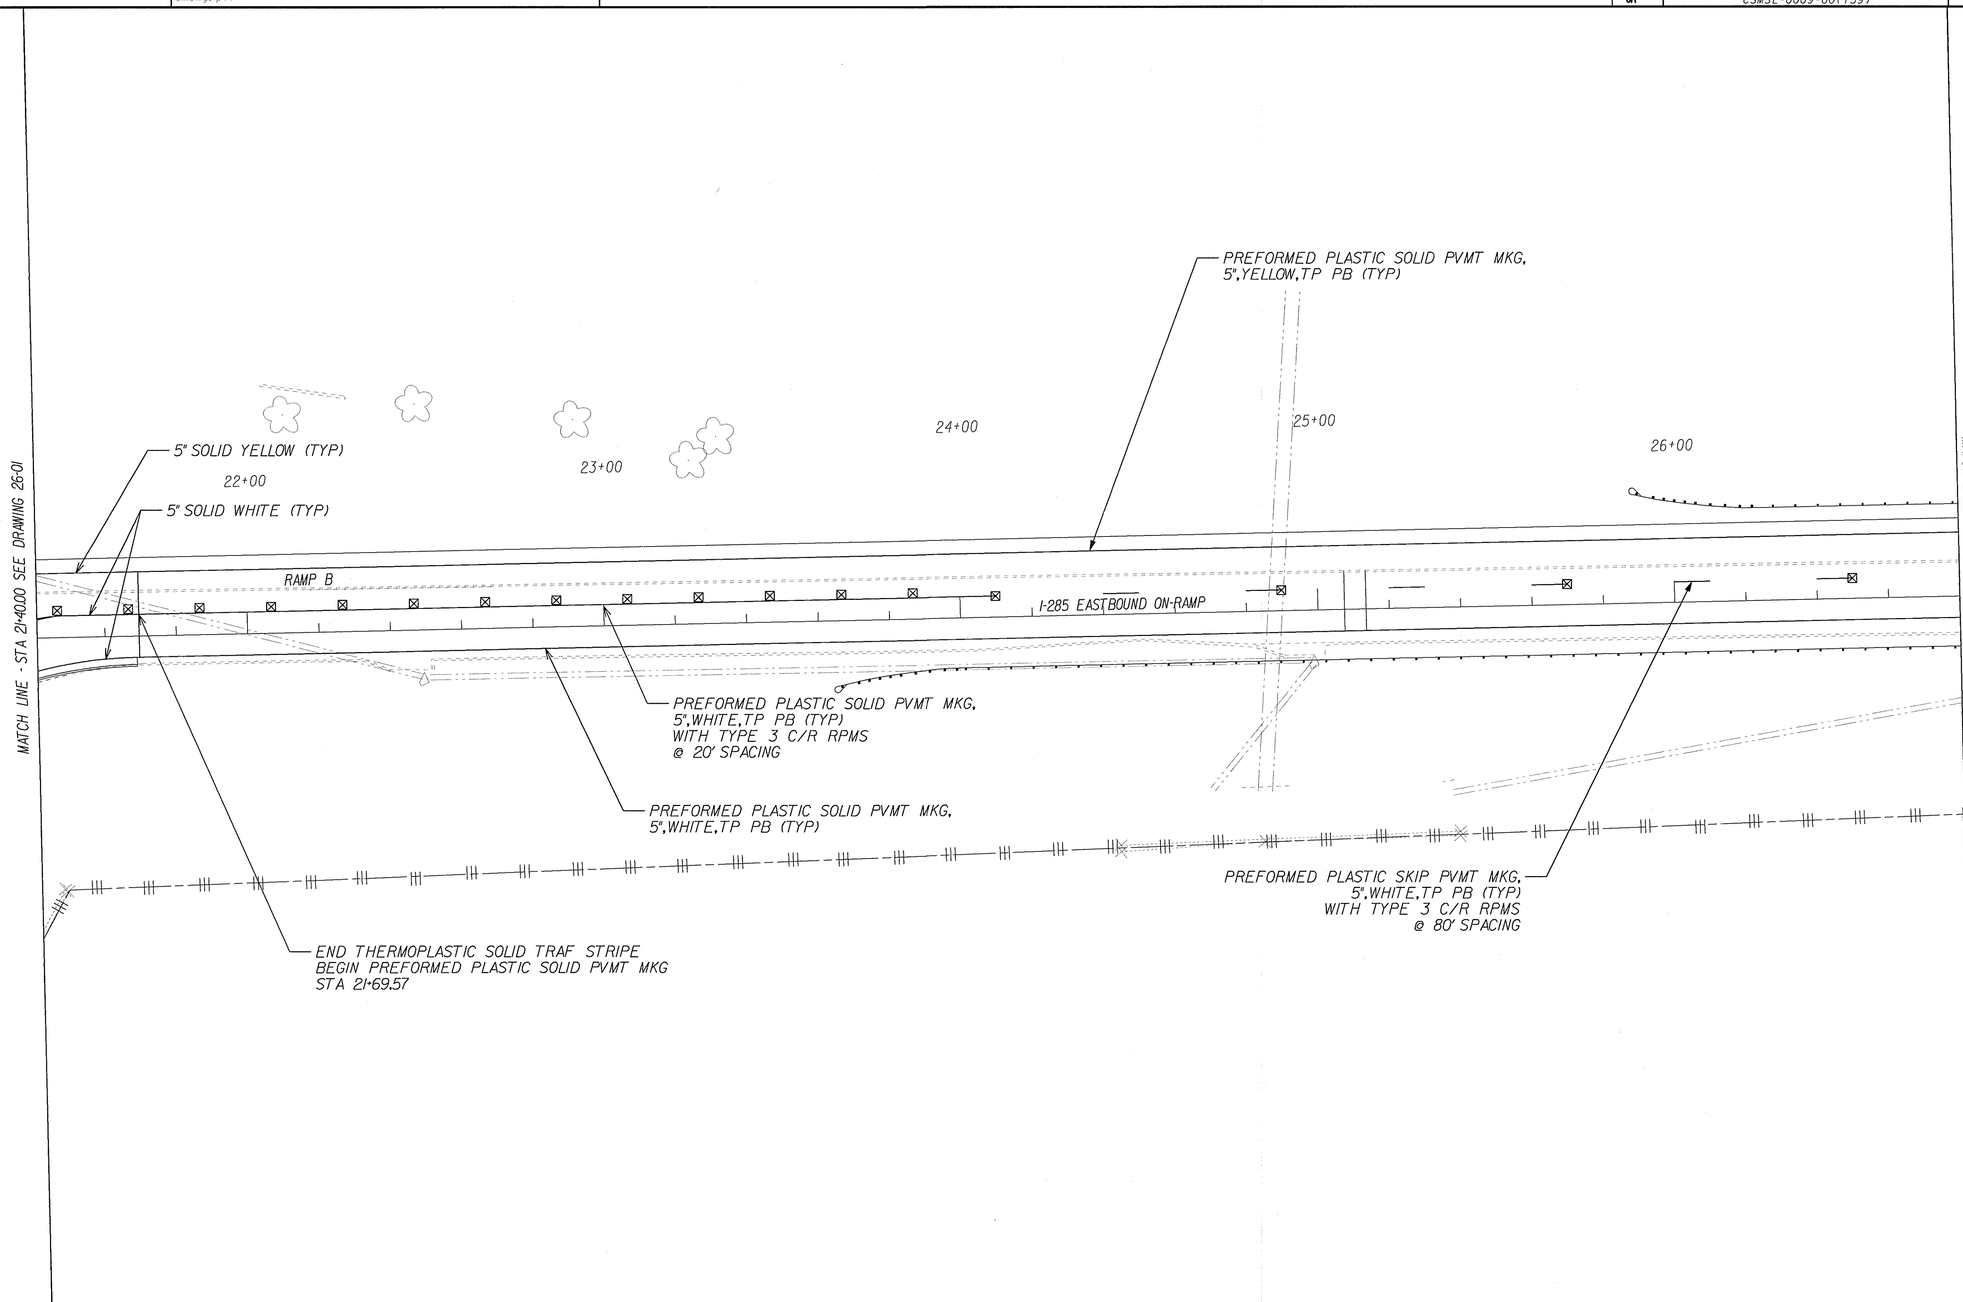

ARCADIS
Infrastructure, environment, buildings

SCALE IN FEET
0 20 40 80

REVISION DATES		
02/10/11		

STATE OF GEORGIA
DEPARTMENT OF TRANSPORTATION

OFFICE:

SIGNING AND MARKING PLANS

ROSWELL ROAD OVER I-285
BRIDGE WIDENING

DRAWING No. **26-07**

3/1/2007 GPLM