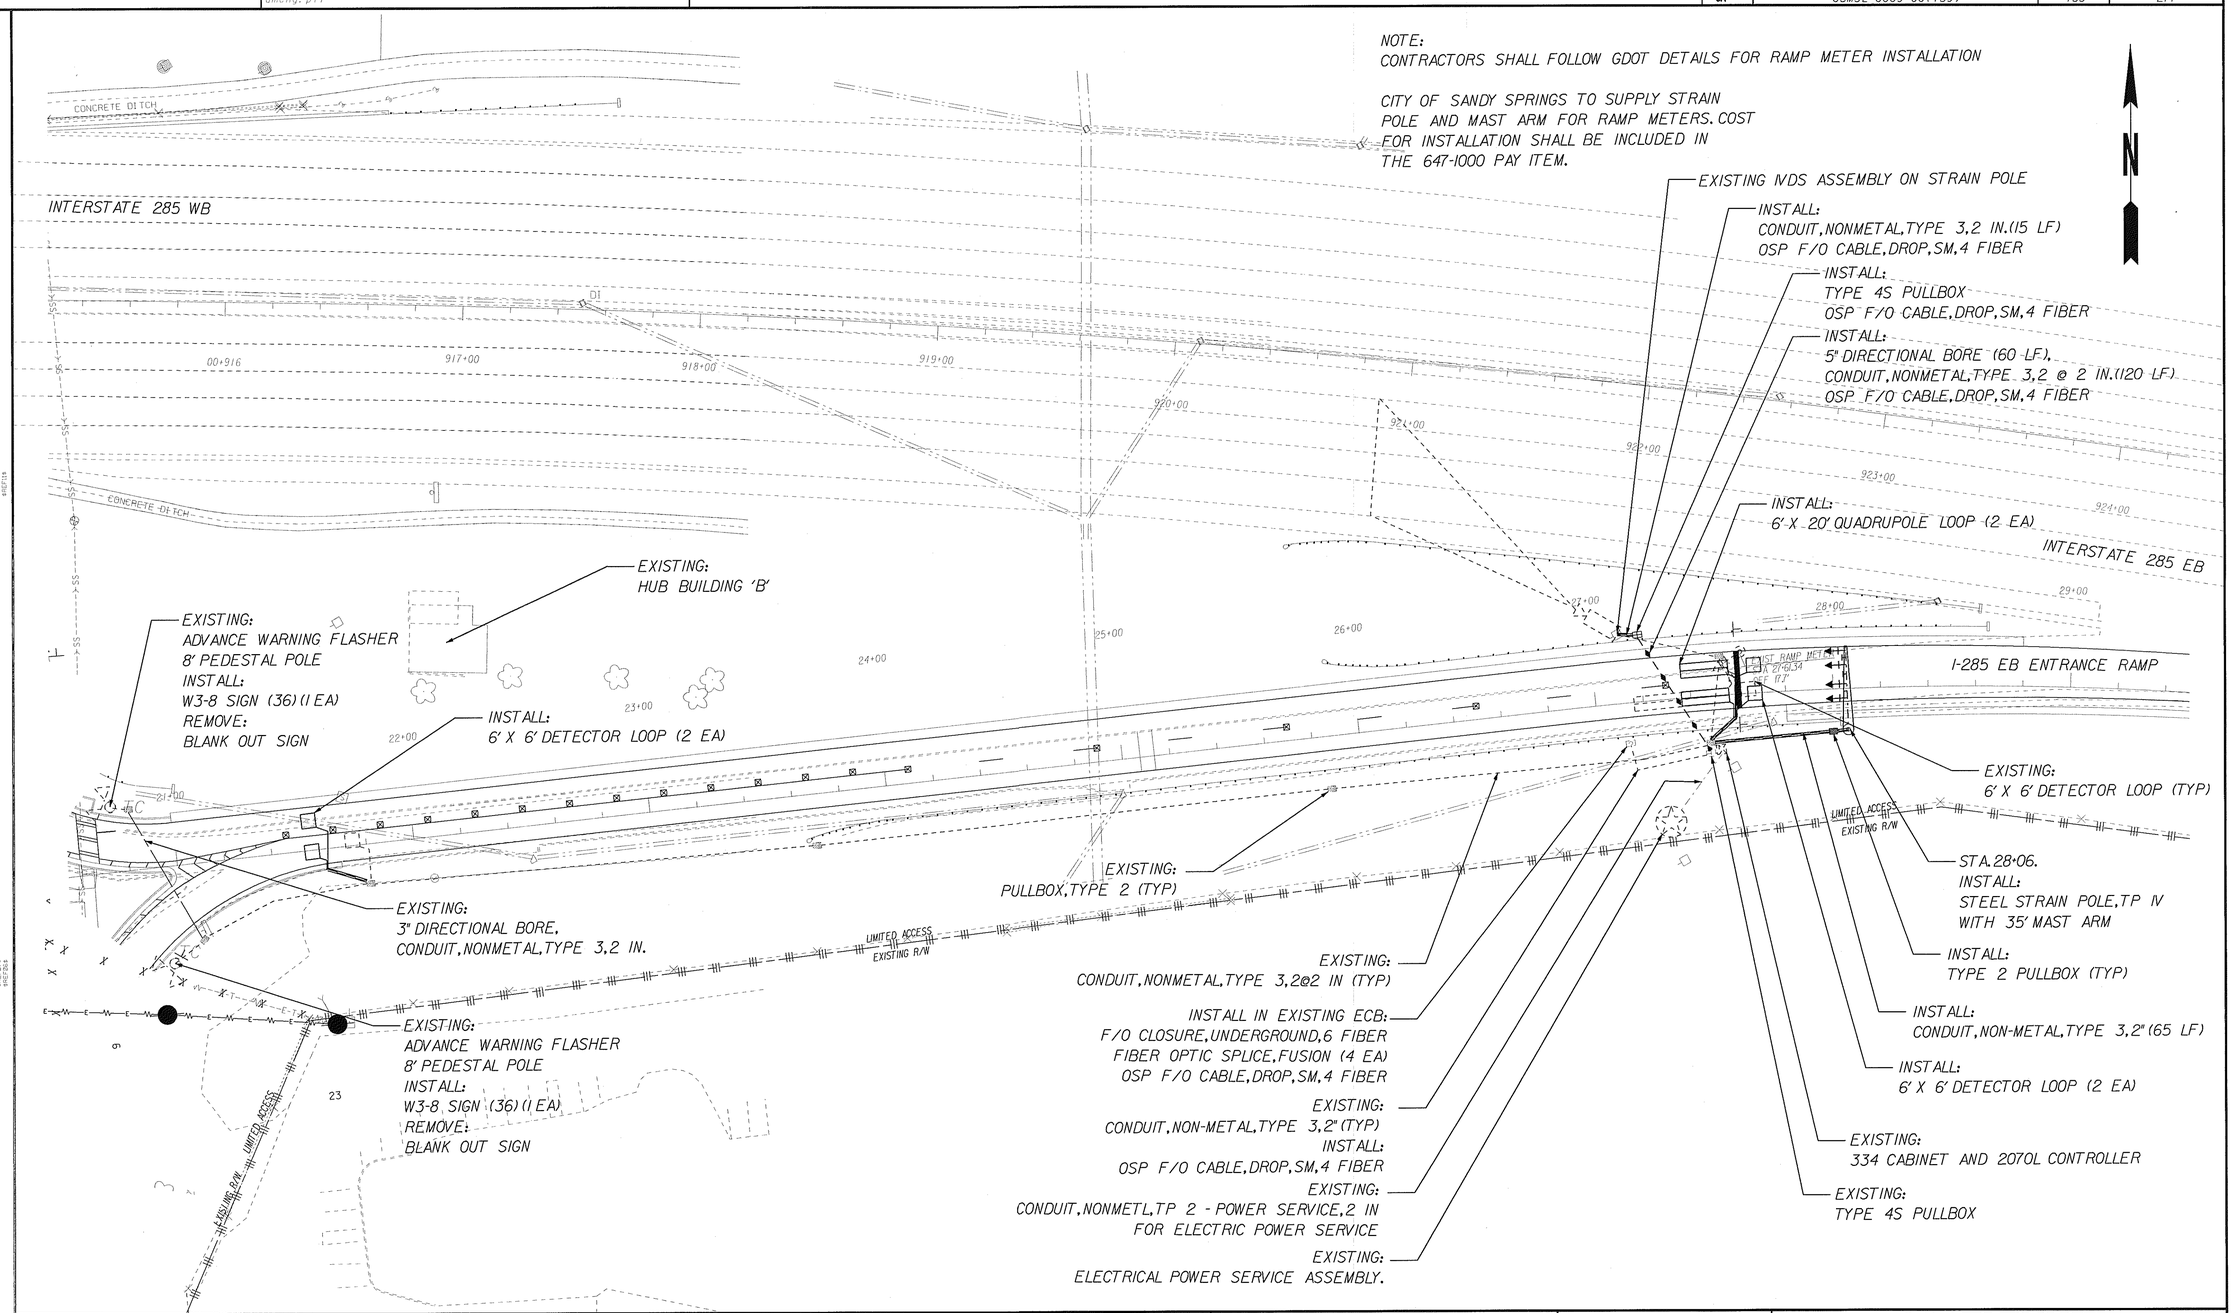

ARCADIS
Infrastructure, environment, buildings

SCALE IN FEET
0 30 60 120

REVISION DATES		
02/10/11		

STATE OF GEORGIA
DEPARTMENT OF TRANSPORTATION

OFFICE:

SIGNAL PLANS

TRAFFIC INSTALLATION #04
ROSWELL ROAD OVER I-285
BRIDGE WIDENING

DRAWING No.
27-08

1/5/2009 GPLN