STATE	PROJECT NUMBER	SHEET NO.	TOTAL SHEETS
GA.	CSMSL-0009-00(159)	144	277

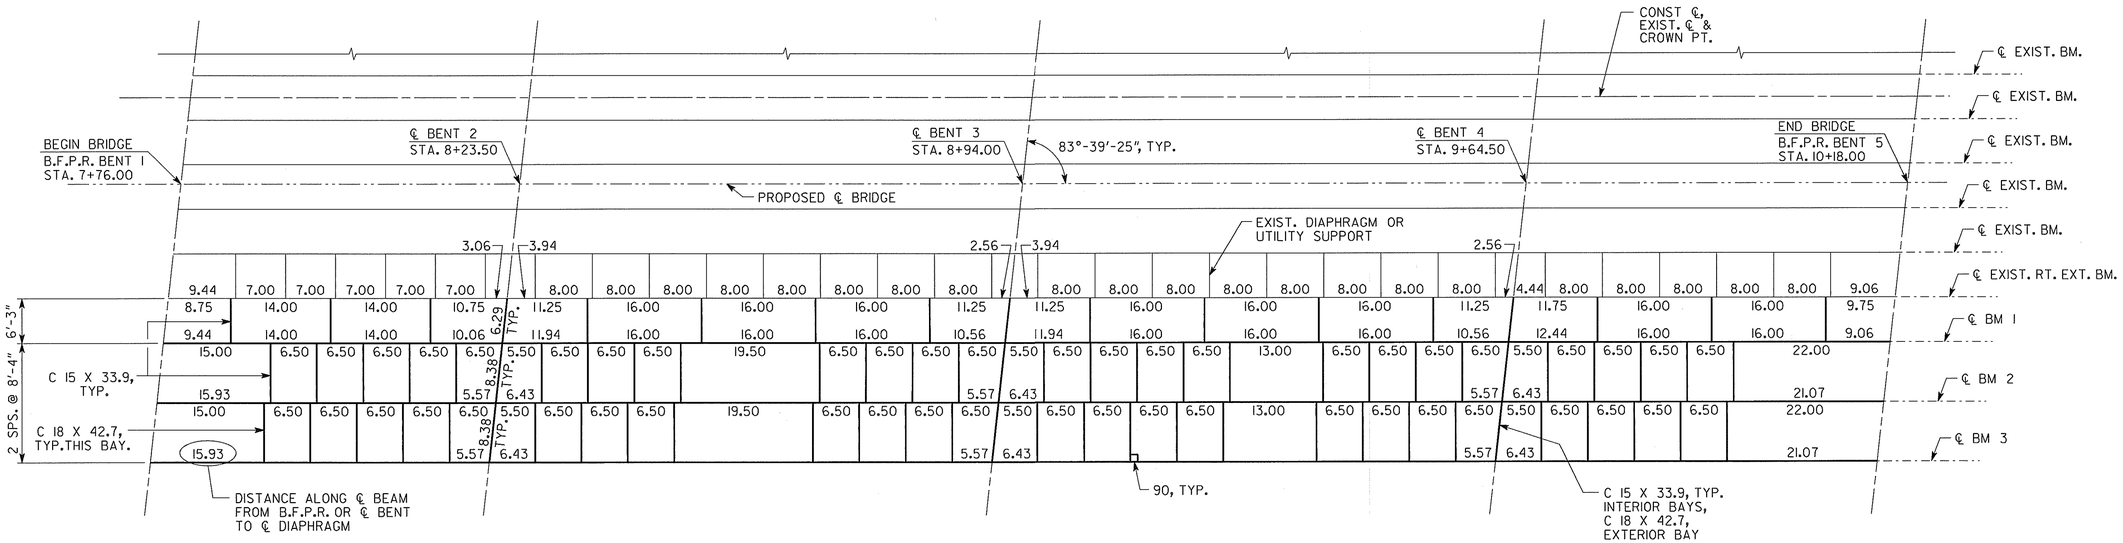

FRAMING PLAN

BRIDGE NO. 1

ARCADIS
2849 PACES FERRY ROAD, SUITE 400
ATLANTA, GEORGIA 30339
TEL: 770/431-8666 FAX: 770/435-2666

GEORGIA
DEPARTMENT OF TRANSPORTATION
ENGINEERING DIVISION-OFFICE OF BRIDGES AND STRUCTURES

FRAMING PLAN
SR 9 (ROSWELL ROAD) OVER I-285
FULTON COUNTY △ CSMSL-0009-00(159)

SCALE: NO SCALE AUGUST 2010

DESIGNED JPT	CHECKED JMA	REVIEWED WMD/WEI
DRAWN MLF	DESIGN GROUP X	APPROVED PVL

BY	REVISIONS	DATE
JPT	PROJ. & SHEET NOS.	02/14/11

DRAWING NO. 35-08
BRIDGE SHEET 8 OF 18

1 INCH WHEN PRINTED FULL SIZE

X.DGN

Filename: G:\Tra\63913 - Roswell Rd\Bridge\Final02_2011\63913-fp.dgn
Time: 1:11:15 PM
Date: 2/15/2011
User Name: $(USER)