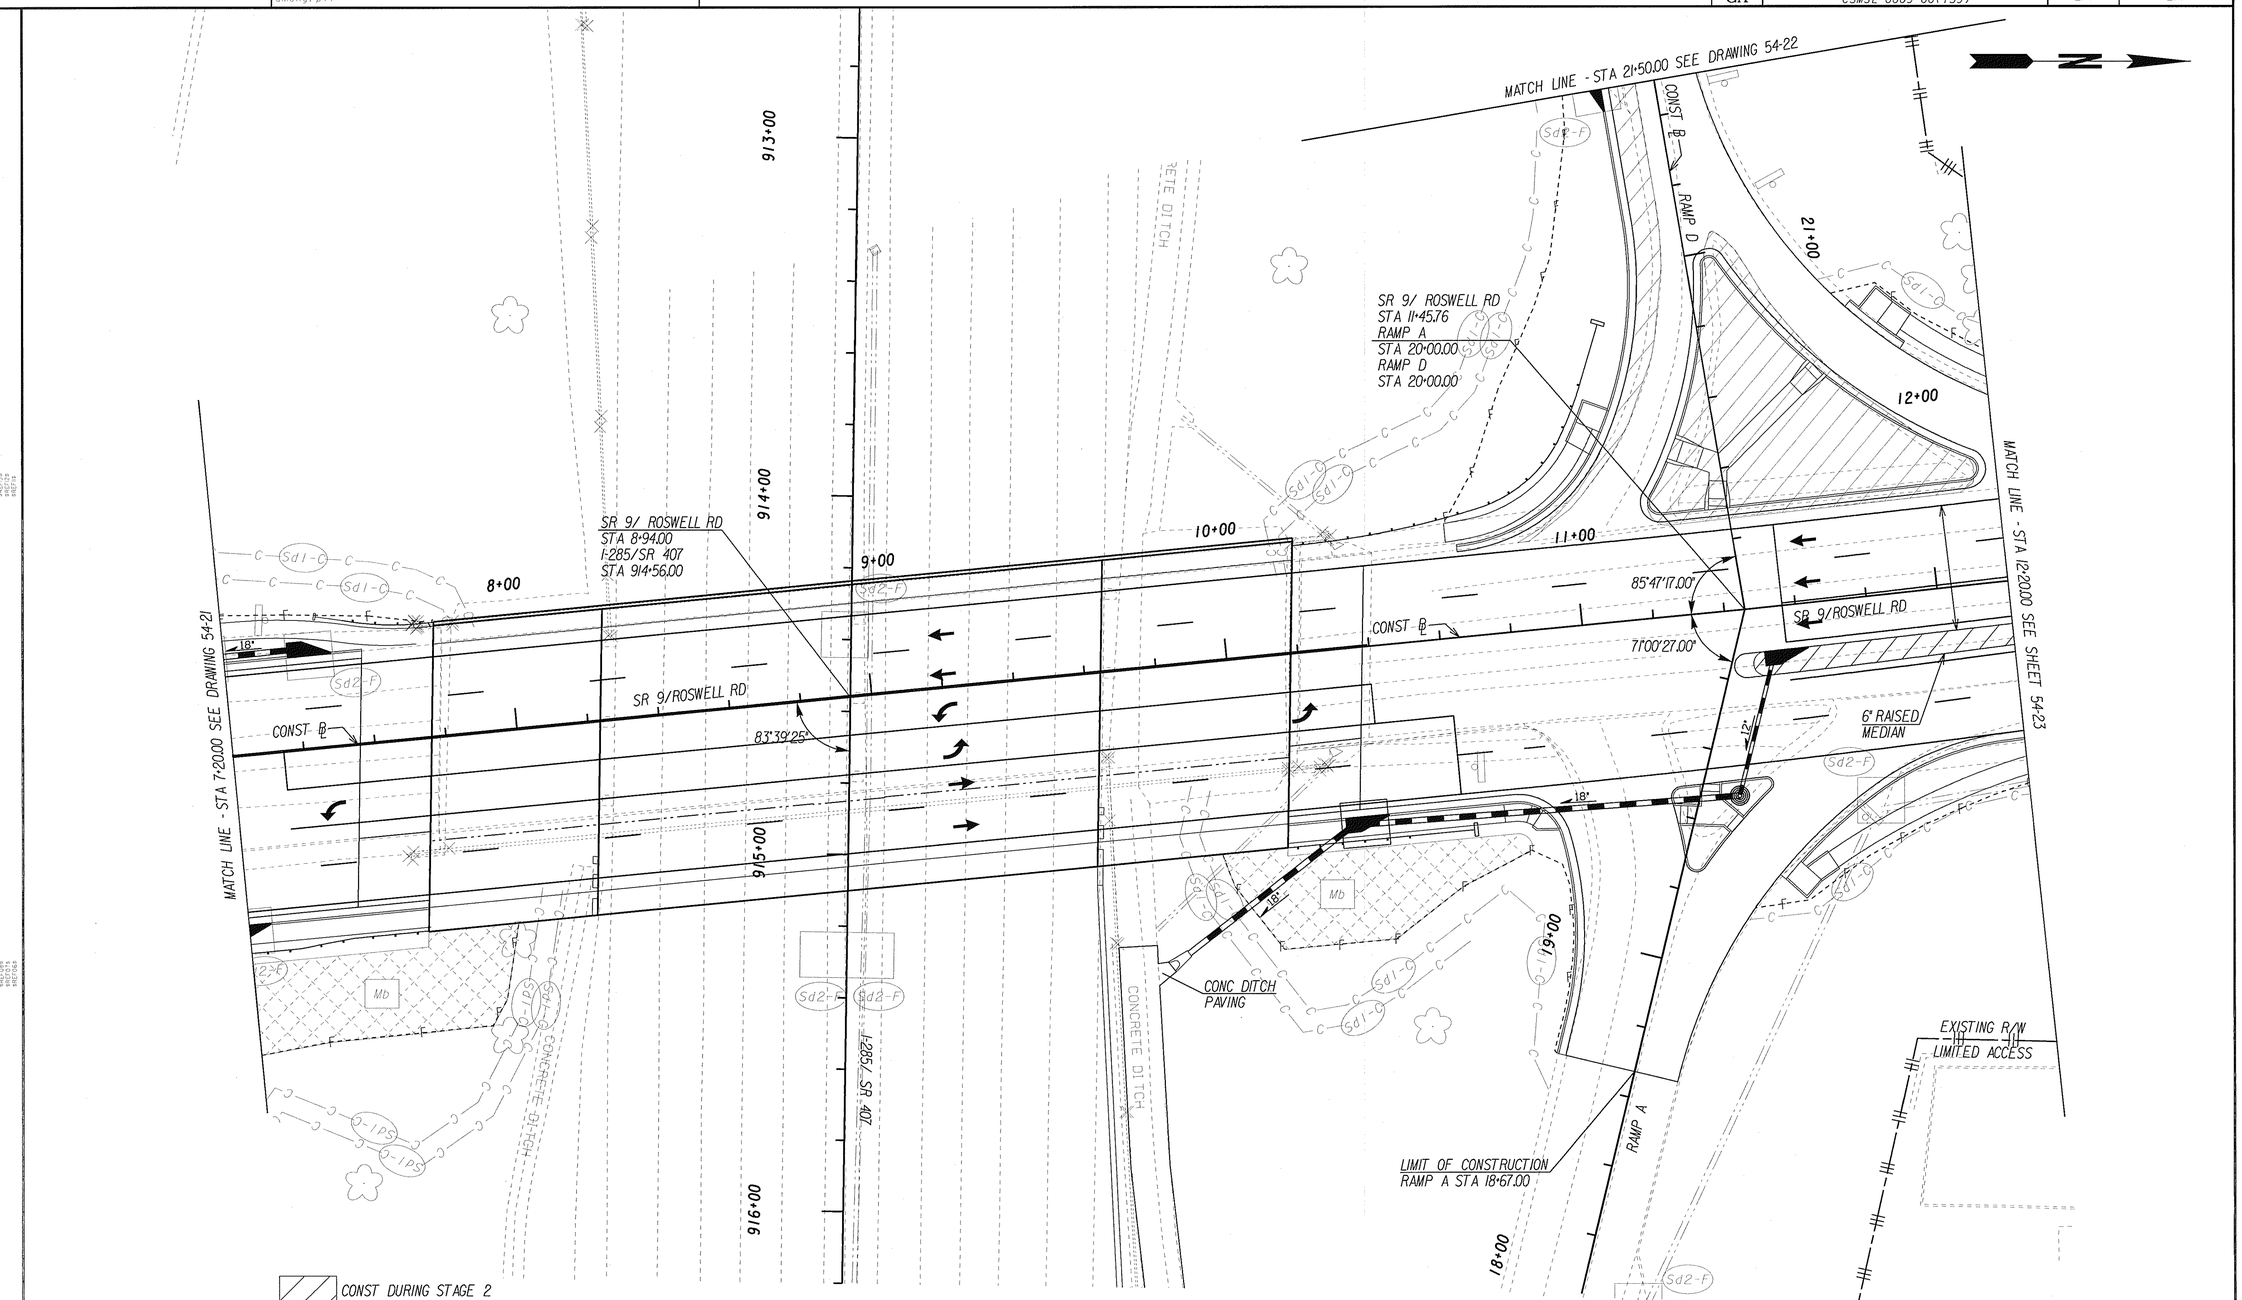

BMPs FROM PREVIOUS PHASES ARE SHOWN. THESE BMPS CAN BE REMOVED AFTER THE AREA HAS BEEN STABILIZED.

ARCADIS
Infrastructure, environment, buildings

SCALE IN FEET
0 20 40 80

REVISION DATES		
02/10/11		

STATE OF GEORGIA
DEPARTMENT OF TRANSPORTATION
OFFICE:

BMP LOCATION DETAILS PHASE 2

ROSWELL ROAD OVER I-285
BRIDGE WIDENING

DRAWING No. 54-22

3/1/2007 GPLN