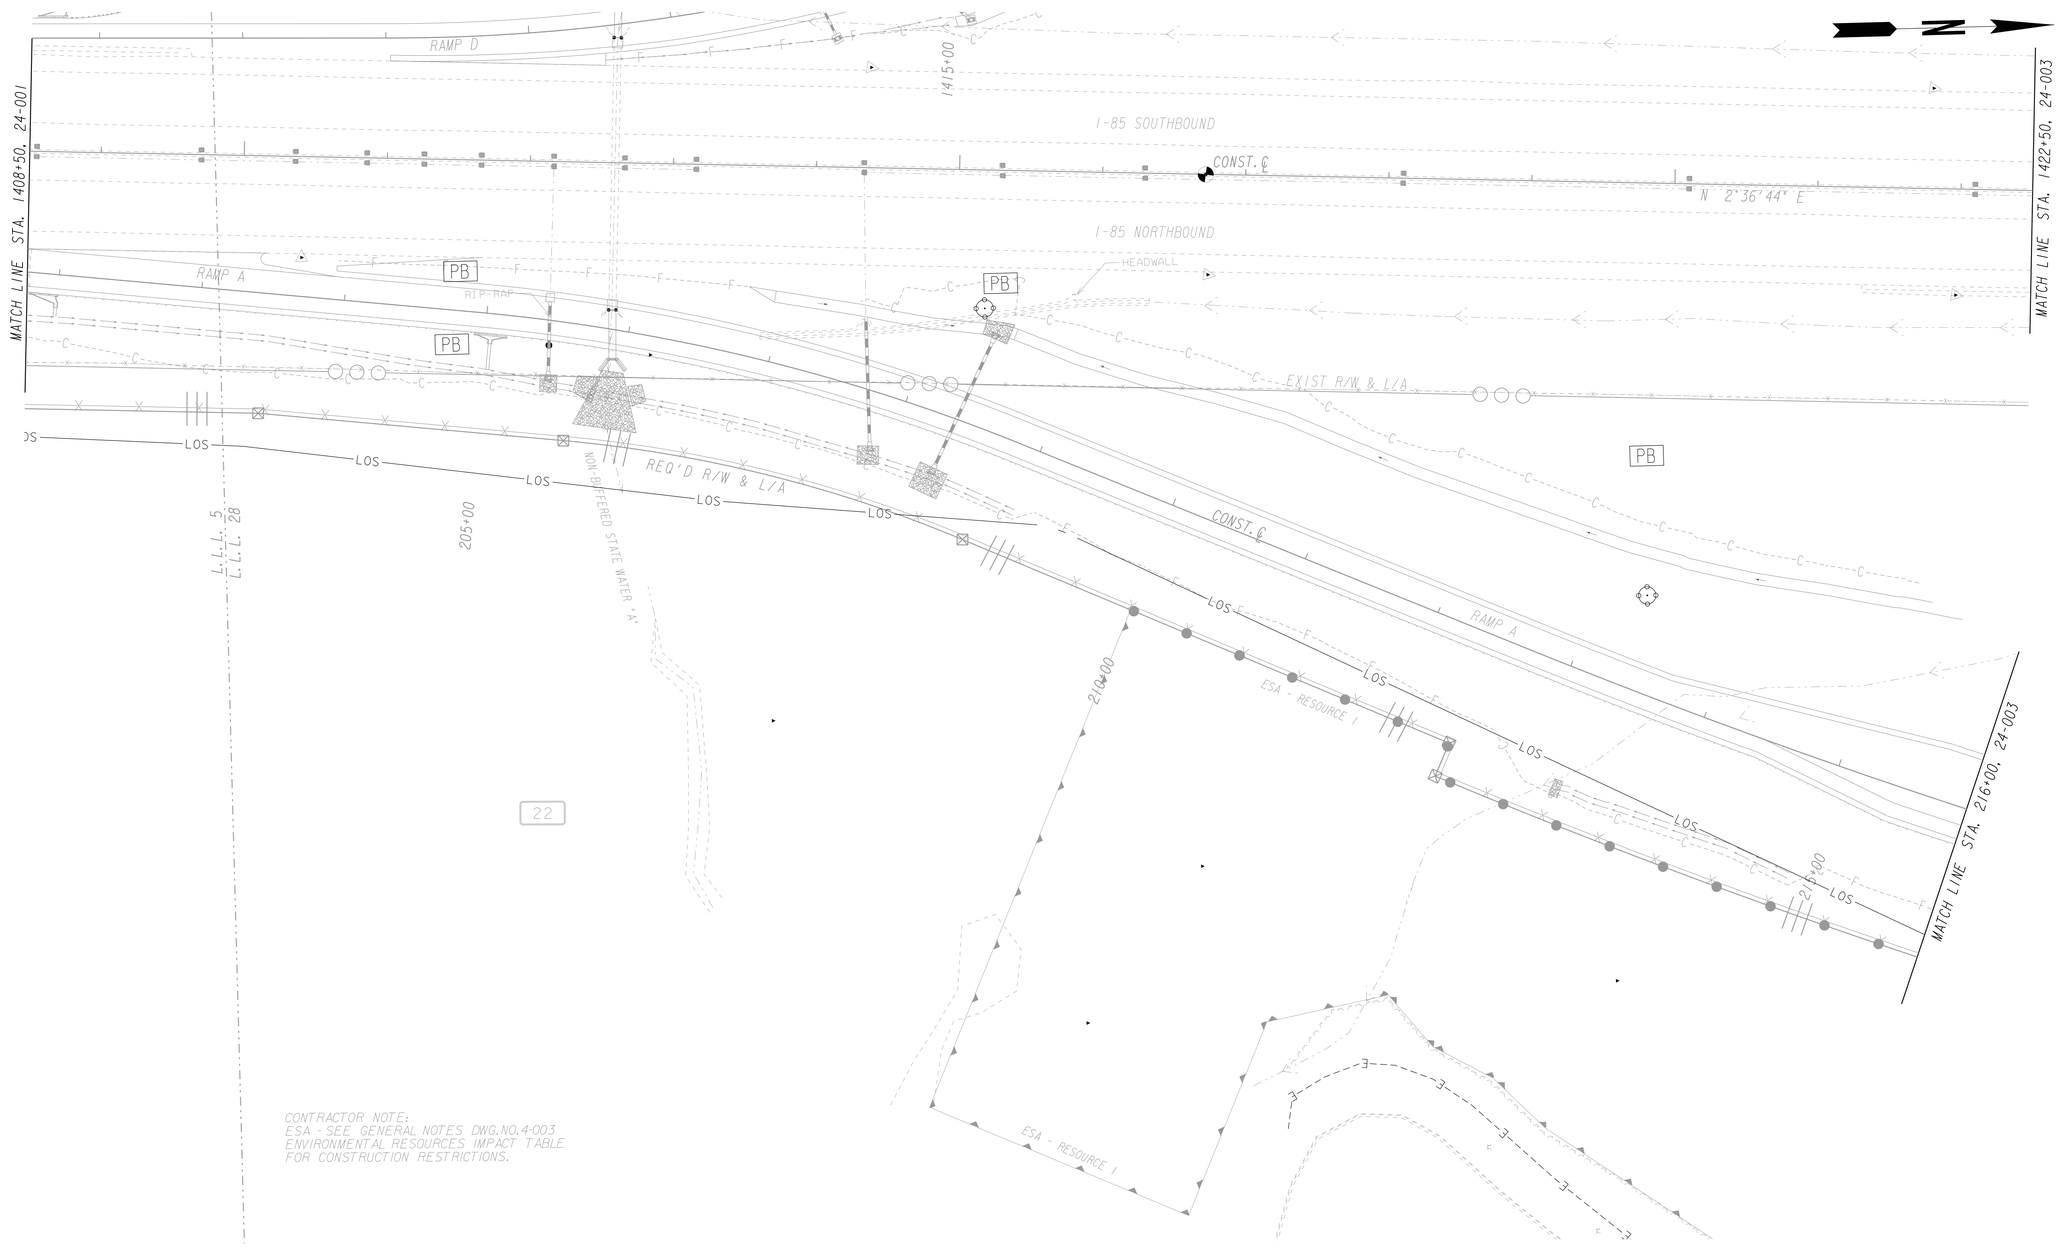

CHA
270 Peachtree St. NW, Suite 1500
Atlanta, GA 30303-1283
678.954.5000 • www.chacompanies.com

SCALE IN FEET
0 50 100 200

REVISION DATES

STATE OF GEORGIA
DEPARTMENT OF TRANSPORTATION
OFFICE: PROGRAM DELIVERY

UTILITY PLANS

STA. 1408+50 TO STA. 1422+50
POPLAR RD AT I-85 NEW INTERCHANGE

DRAWING No. 24-008

3/11/2007 GPLN