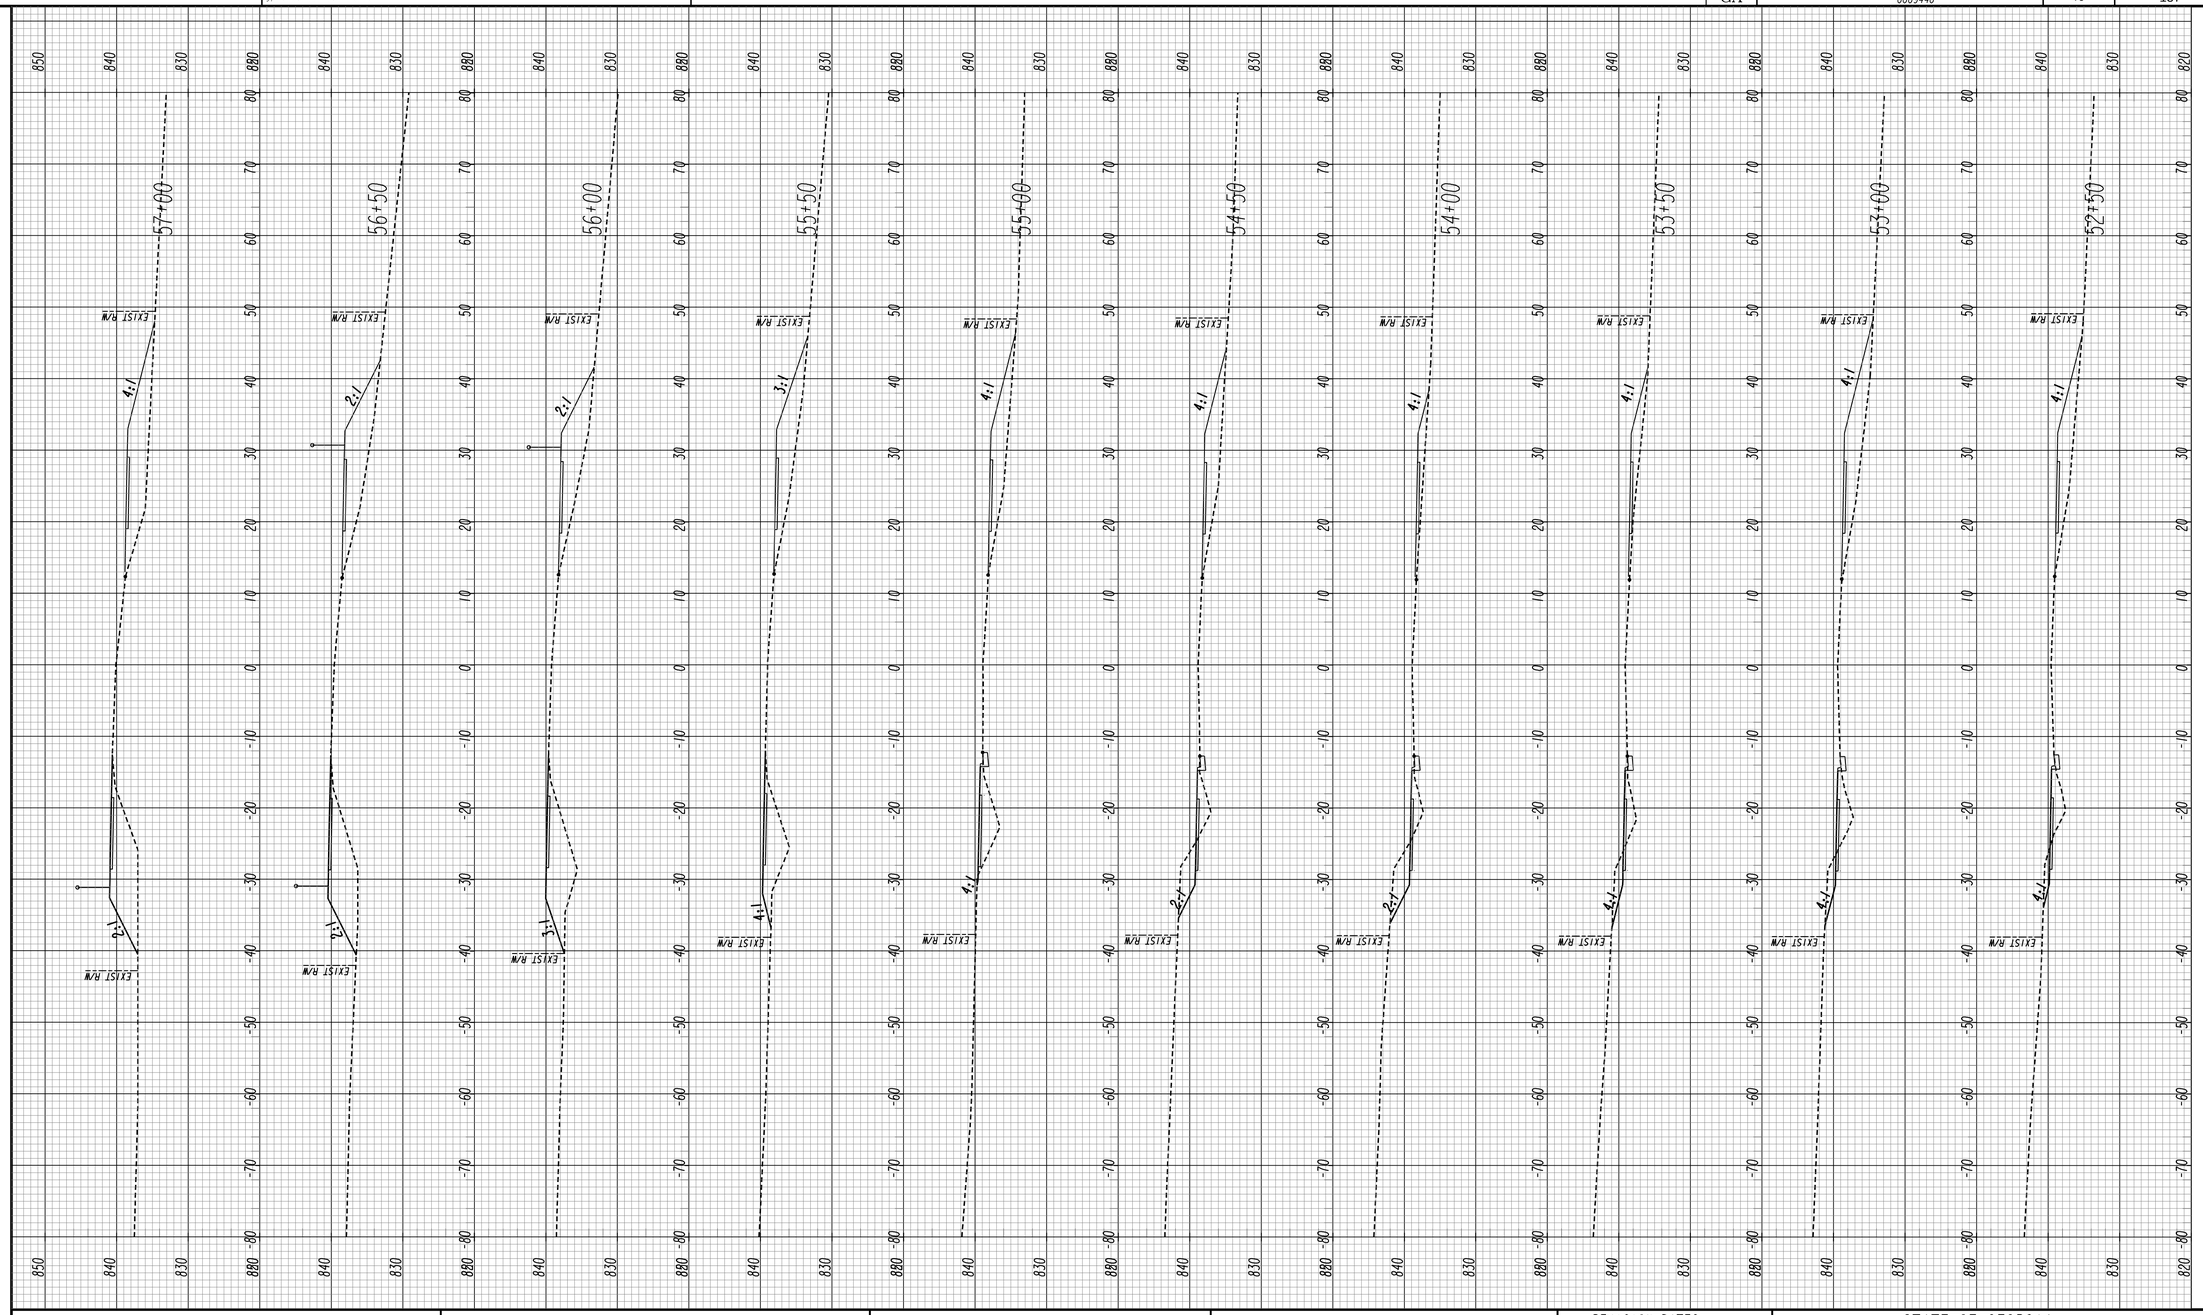

Kimley-Horn and Associates, Inc.
Engineering, Planning, and Environmental Consultants
817 W. Peachtree Street NW, Suite 601
Atlanta, GA 30308

SCALE: 1"=10'V
1"=10'H

REVISION DATES
06/10/2011

STATE OF GEORGIA
DEPARTMENT OF TRANSPORTATION
OFFICE: TRAFFIC OPERATIONS

CROSS SECTIONS

DRAWING No. 23-11

3/11/2007 SUXEN