PIPE OUTFALL ID.	STATION	SKEW	OFFSET	PIPE SIZE	DRAINAGE AREA GRASSED (ACRES)	DRAINAGE AREA IMPERVIOUS (ACRES)	DRAINAGE AREA TOTAL (ACRES)	DISTURBED AREA (ACRES)	RUNOFF VOLUME PRECONSTRUCTION Q_{50} (CFS)	PRECONSTRUCTION V_{50} (FT/S)	POSTCONSTRUCTION Q_{50} (CFS)	POSTCONSTRUCTION V_{50} (FT/S)	PRECONSTRUCTION Q_{100} (CFS)	PRECONSTRUCTION V_{100} (CFS)	POSTCONSTRUCTION Q_{100} (CFS)	POSTCONSTRUCTION V_{100} (CFS)	RUNOFF COEFFICIENT, C C_{PRE}	C_{POST}	PRECONSTRUCTION H_{50} (FT)	POSTCONSTRUCTION H_{50} (FT)	PRECONSTRUCTION H_{100} (FT)	POSTCONSTRUCTION H_{100} (FT)	OVERTOPPING ELEV.	OUTFALL SLOPE	RECEIVING WATERS
B	22+50	119.32'	27.03'	30"	1.08	0.18	1.26	0.20	4.40	0.90	5.86	1.19	4.77	0.97	6.36	1.30	0.38	0.51	785.57	785.75	785.62	785.90	789.12	3.45%	SOUTH CAMP CREEK
C	29+54	N/A	37.64'	18"	0.23	0.00	0.23	0.13	0.64	4.64	0.89	5.12	0.70	4.77	0.96	5.24	0.30	0.42	833.21	833.29	833.23	833.31	837.35	2.67%	SOUTH CAMP CREEK
D	35+56	89.42'	29.01'	18"	1.88	0.23	2.11	0.02	6.99	3.96	7.15	4.05	7.59	4.30	7.75	4.39	0.36	0.37	838.49	838.51	838.57	838.59	841.32	3.63%	SOUTH CAMP CREEK
F	56+22	89.82'	31.69'	24"	3.90	0.21	4.11	0.13	12.42	4.19	13.03	4.39	13.47	4.54	14.13	4.76	0.33	0.34	836.92	836.98	837.02	837.08	837.94	1.85%	SOUTH CAMP CREEK

DITCH OUTFALL ID.	STATION	SKEW	OFFSET	DRAINAGE AREA GRASSED (ACRES)	DRAINAGE AREA IMPERVIOUS (ACRES)	DRAINAGE AREA TOTAL (ACRES)	DISTURBED AREA (ACRES)	RUNOFF VOLUME PRECONSTRUCTION Q_{25} (CFS)	PRECONSTRUCTION V_{25} (FT/S)	POSTCONSTRUCTION Q_{25} (CFS)	POSTCONSTRUCTION V_{25} (FT/S)	RUNOFF COEFFICIENT, C C_{PRE}	C_{POST}	OUTFALL SLOPE	RECEIVING WATERS
A	20+47	N/A	32.36'	0.18	0.00	0.18	0.13	0.46	2.56	0.79	4.39	0.30	0.52	2.80%	SOUTH CAMP CREEK
E	48+09	N/A	30.75'	0.83	0.29	1.12	0.68	4.44	3.97	5.39	4.82	0.57	0.85	3.00%	SOUTH CAMP CREEK

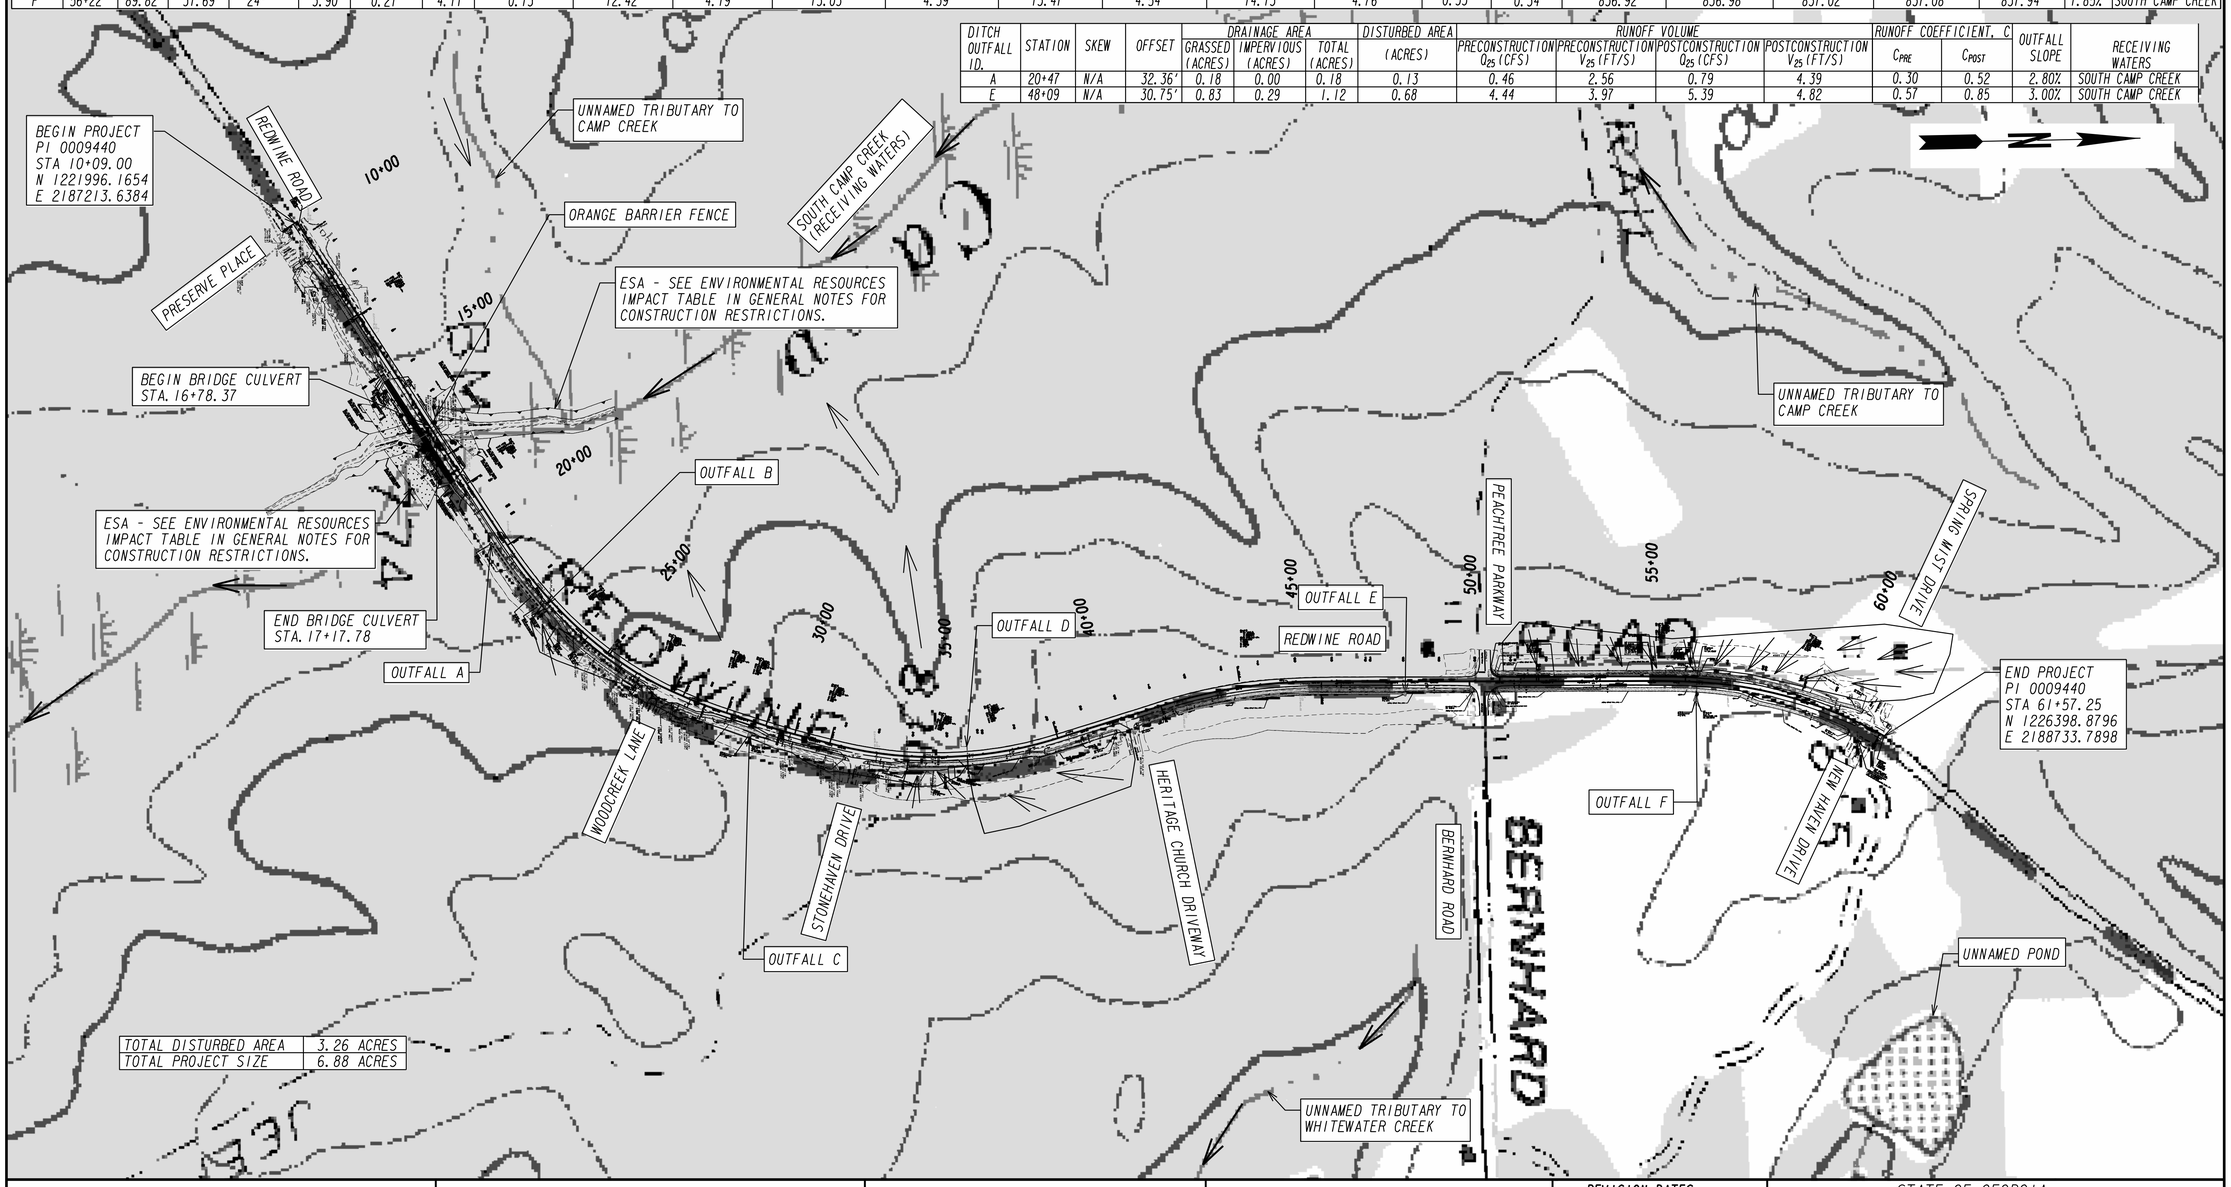

TOTAL DISTURBED AREA	3.26 ACRES
TOTAL PROJECT SIZE	6.88 ACRES

Kimley-Horn and Associates, Inc.
Engineering, Planning, and Environmental Consultants
817 W. Peachtree Street NW, Suite 601
Atlanta, GA 30308

SCALE IN FEET
0 200 400 800

REVISION DATES

STATE OF GEORGIA
DEPARTMENT OF TRANSPORTATION
OFFICE: TRAFFIC OPERATIONS

EROSION CONTROL DRAINAGE AREA MAP

DRAWING NO. 53-01