NOTE:
1. NO CLEARING, CONSTRUCTION, STORAGE OR OTHER RELATED ACTIVITIES SHALL OCCUR ON THE WEST SIDE OF REDWINE ROAD.
2. J-HOOKS TO BE INCLUDED ON ALL PERIMETER CONTROL SILT FENCE.

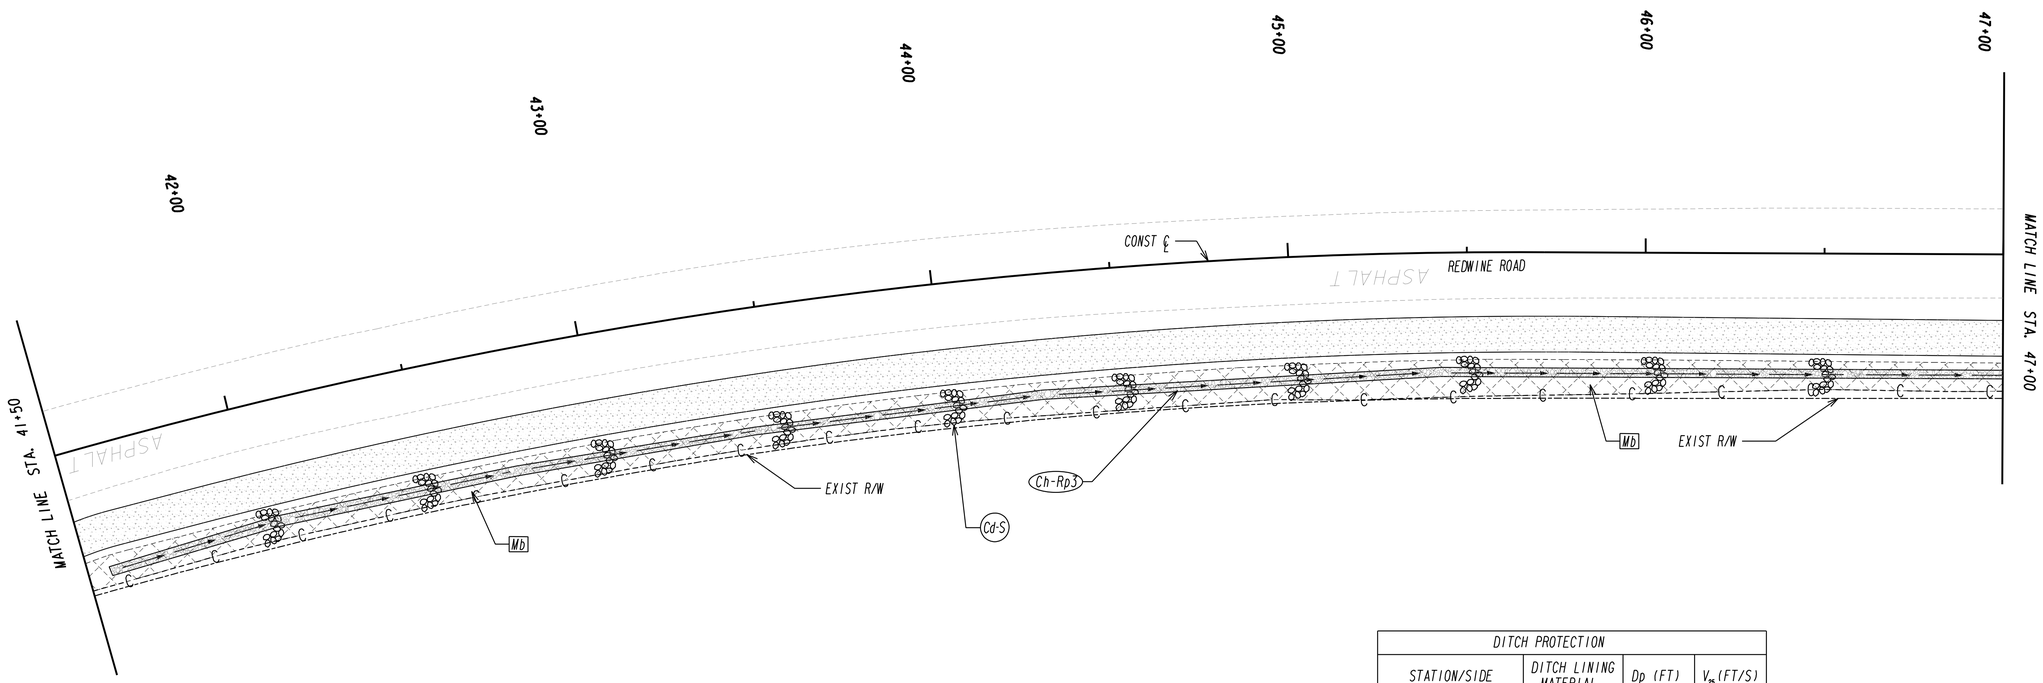

DITCH PROTECTION			
STATION/SIDE	DITCH LINING MATERIAL	Dp (FT)	V_{ds} (FT/S)
41+56 TO 47+99 RT	Ch-Rp3	1.0	1.65

PROPERTY AND EXISTING R/W LINE
REQUIRED R/W LINE
CONSTRUCTION LIMITS
EASEMENT FOR CONSTR & MAINTENANCE OF SLOPES
EASEMENT FOR CONSTR OF SLOPES
EASEMENT FOR CONSTR OF DRIVES

BEGIN LIMIT OF ACCESS.....BLA
END LIMIT OF ACCESS.....ELA
LIMIT OF ACCESS
REQ'D R/W & LIMIT OF ACCESS

Kimley-Horn and Associates, Inc.
Engineering, Planning, and Environmental Consultants
817 W. Peachtree Street NW, Suite 601
Atlanta, GA 30308

SCALE IN FEET
0 20 40 80

REVISION DATES		
06/10/2011		

STATE OF GEORGIA
DEPARTMENT OF TRANSPORTATION
OFFICE: TRAFFIC OPERATIONS

BMP LOCATION DETAILS
STAGE 1

DRAWING No. 54-18

3/1/2007 GPLN