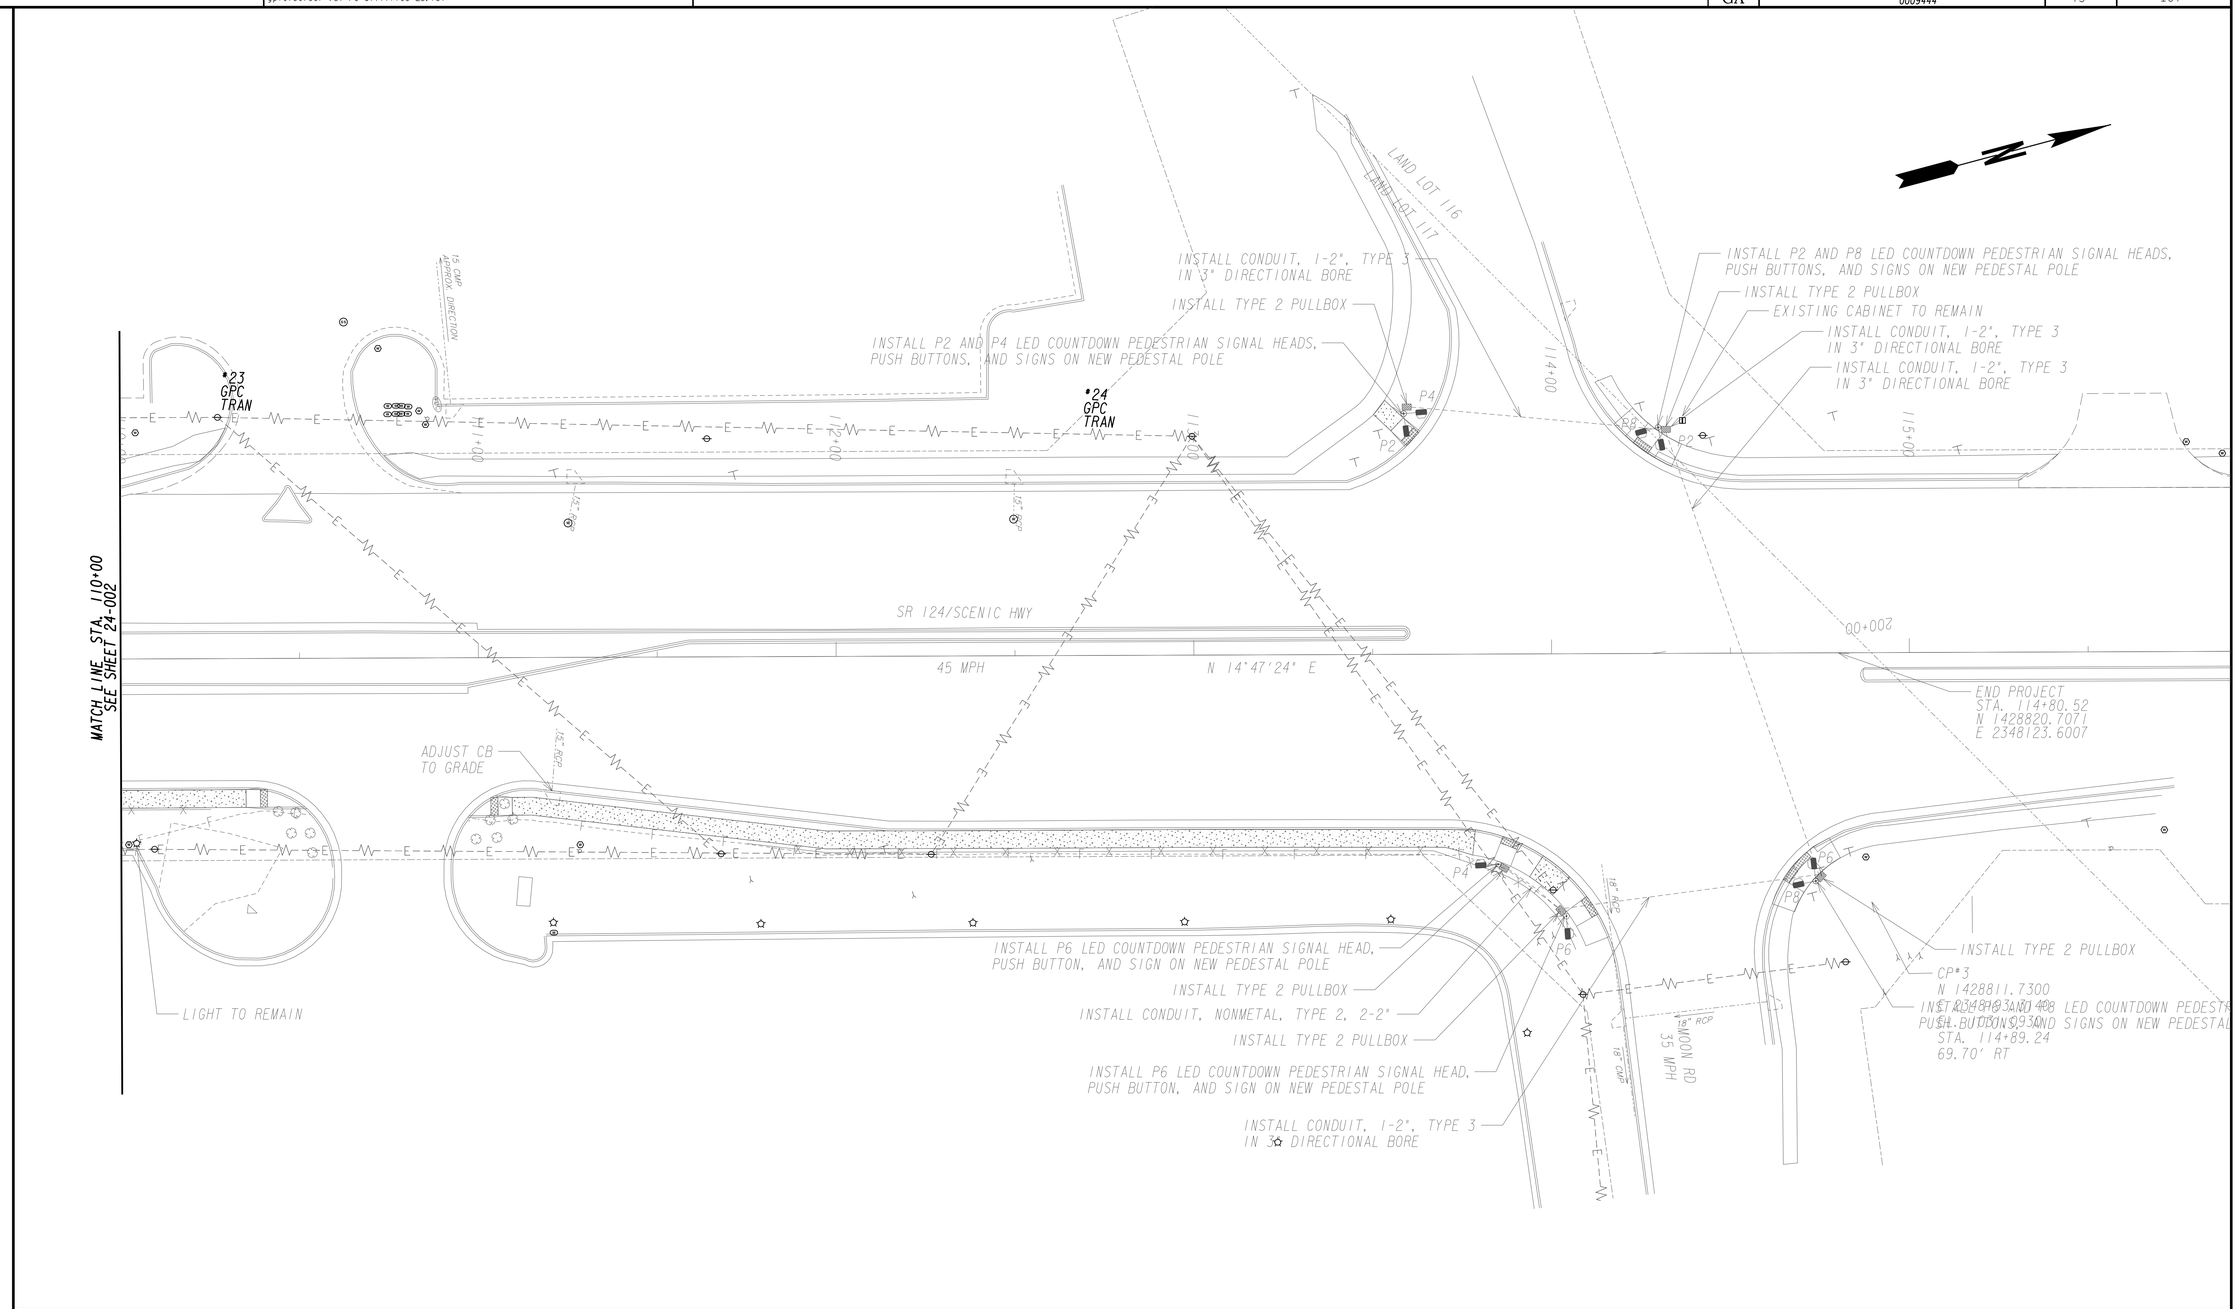

PROPERTY AND EXISTING R/W LINE		BEGIN LIMIT OF ACCESS.....BLA
REQUIRED R/W LINE		END LIMIT OF ACCESS.....ELA
CONSTRUCTION LIMITS		LIMIT OF ACCESS
EASEMENT FOR CONSTR & MAINTENANCE OF SLOPES		REQ'D R/W & LIMIT OF ACCESS
EASEMENT FOR CONSTR OF SLOPES		
EASEMENT FOR CONSTR OF DRIVES		

Kimley-Horn and Associates, Inc.
Engineering, Planning, and Environmental Consultants
817 W. Peachtree Street NW, Suite 601
Atlanta, GA 30308

SCALE IN FEET
0 20 40 80

REVISION DATES

STATE OF GEORGIA
DEPARTMENT OF TRANSPORTATION
OFFICE: PROGRAM DELIVERY

UTILITY PLANS

SCENIC HWY/ SR 124

DRAWING No. 24-003

4/27/2012 GPLN