STATE	PROJECT NUMBER	SHEET NO.	TOTAL SHEETS
GA	0009542	25	321

STATION	OFFSET	CONTROL POINT	COORDINATES NORTH	COORDINATES EAST	ELEVATION	DESCRIPTION
N/A	N/A	SVA85	1351732.26	2270219.22	936.50	N/A
1137+96.01	65.84' RT	SVA87	1351541.88	2271459.30	921.80	N/A

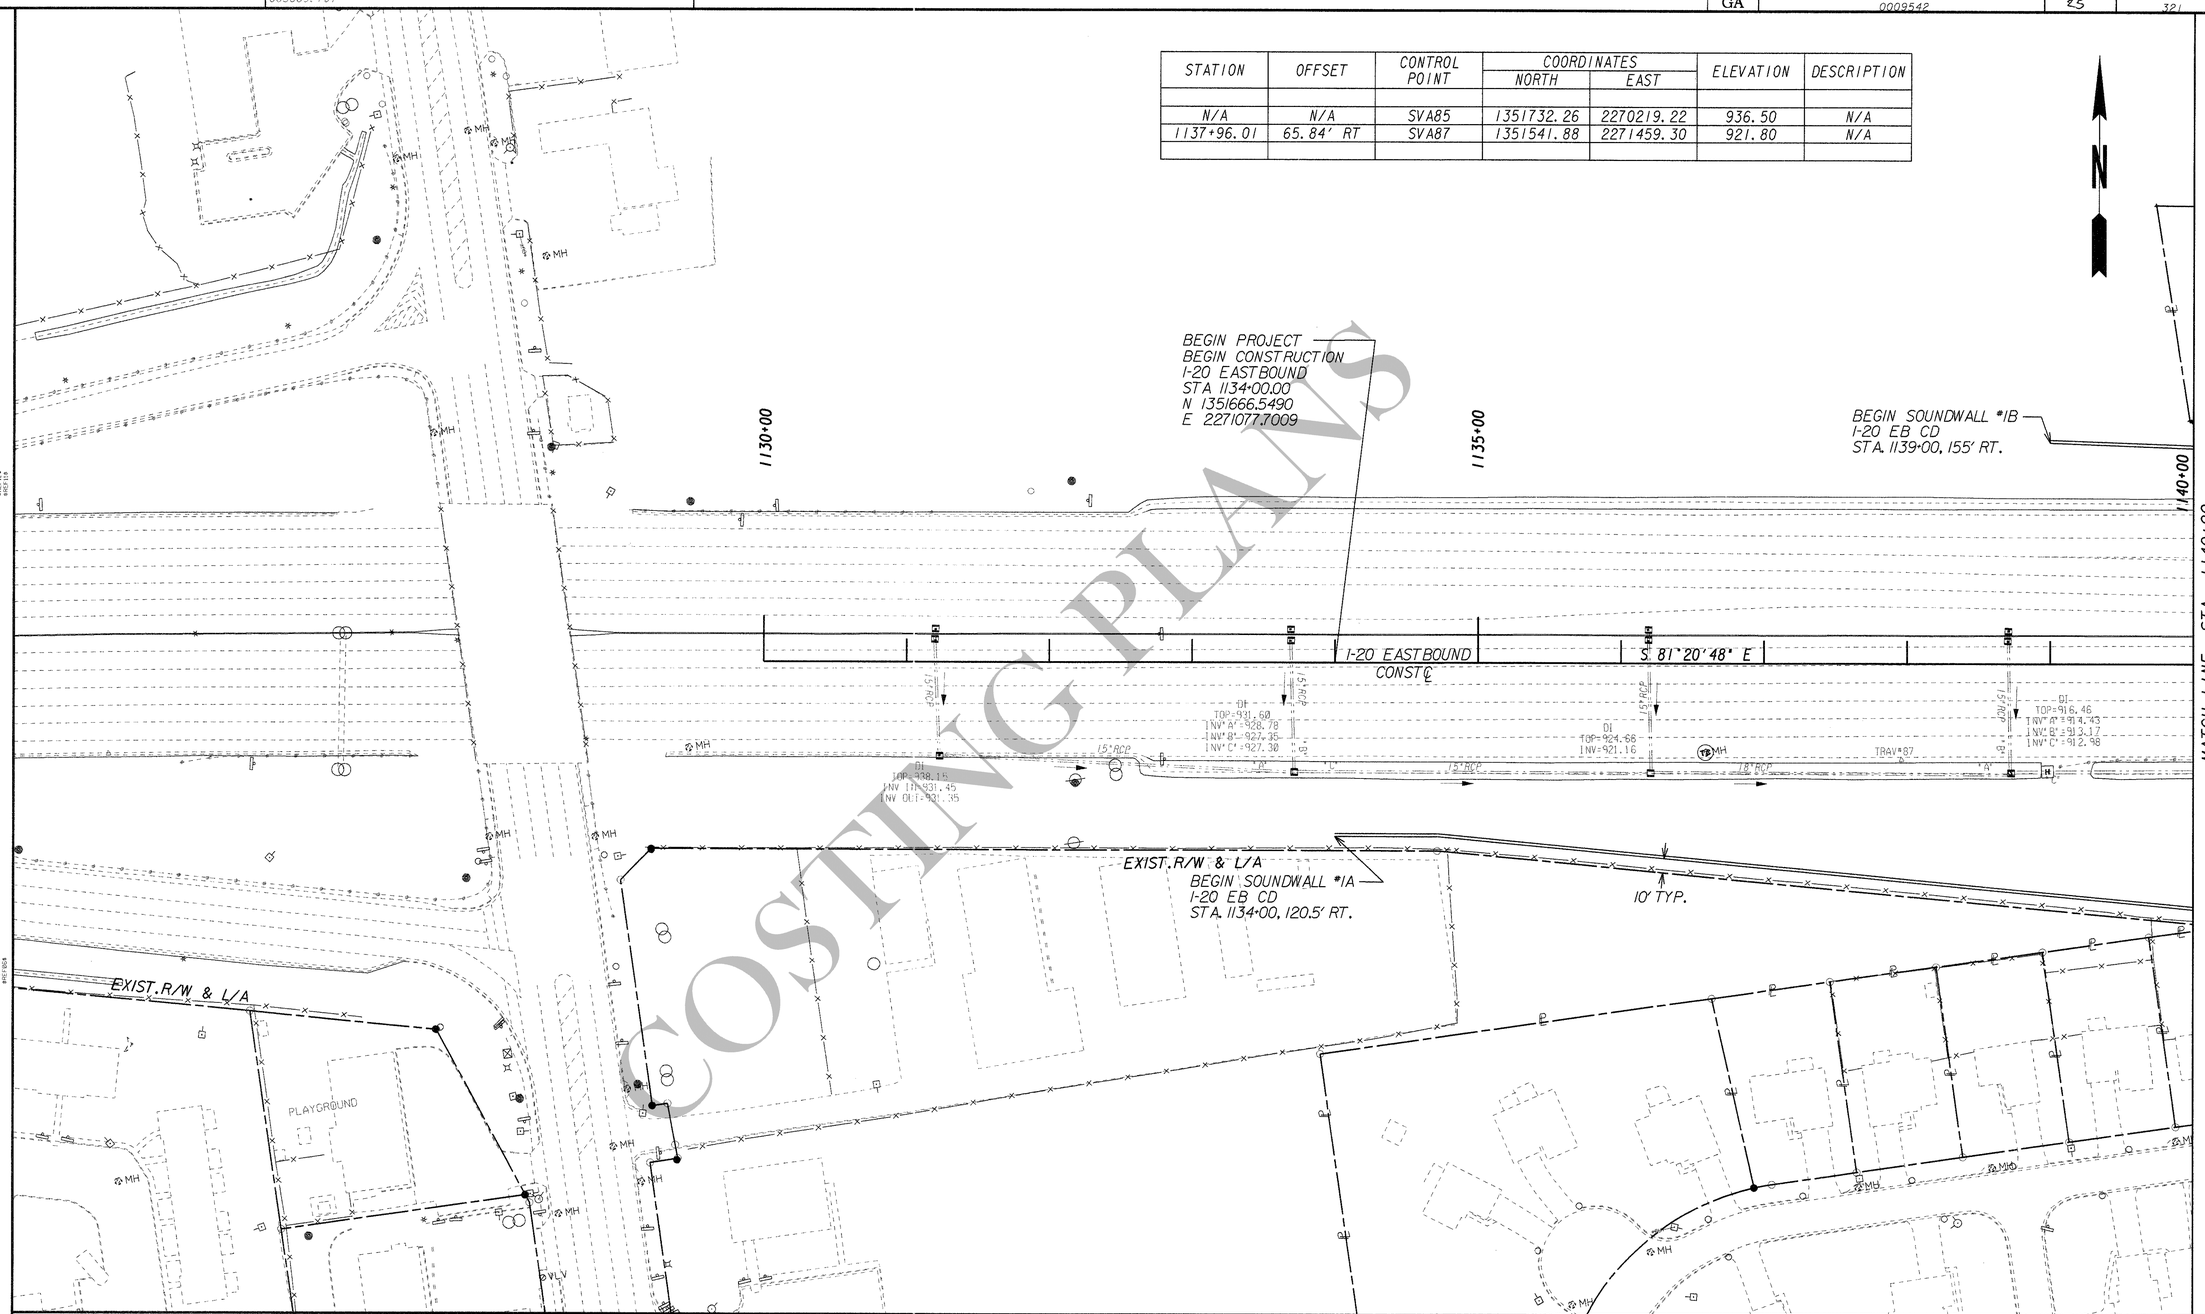

COSTING PLANS

COSTING PLANS

ARCADIS
Infrastructure, environment, buildings

SCALE IN FEET
0 50 100 200

REVISION DATES

STATE OF GEORGIA
DEPARTMENT OF TRANSPORTATION
OFFICE:

MAINLINE PLAN

I-20 EASTBOUND CD LANES
I-285 TO PANOLA ROAD

DRAWING No. 13-01

3/1/2007 GPLK