| STATION | OFFSET | CONTROL POINT | COORDINATES NORTH | COORDINATES EAST | ELEVATION | DESCRIPTION |
|---|---|---|---|---|---|---|
| 1216+52.55 | 69.58' RT | SVA73 | 1350352.34 | 2279225.09 | 890.978 | N/A |
| 14+93.15 | 1.97' LT | SVA74 | 1350219.50 | 2280055.04 | 897.261 | N/A |
| | | | | | | |
| | | | | | | |

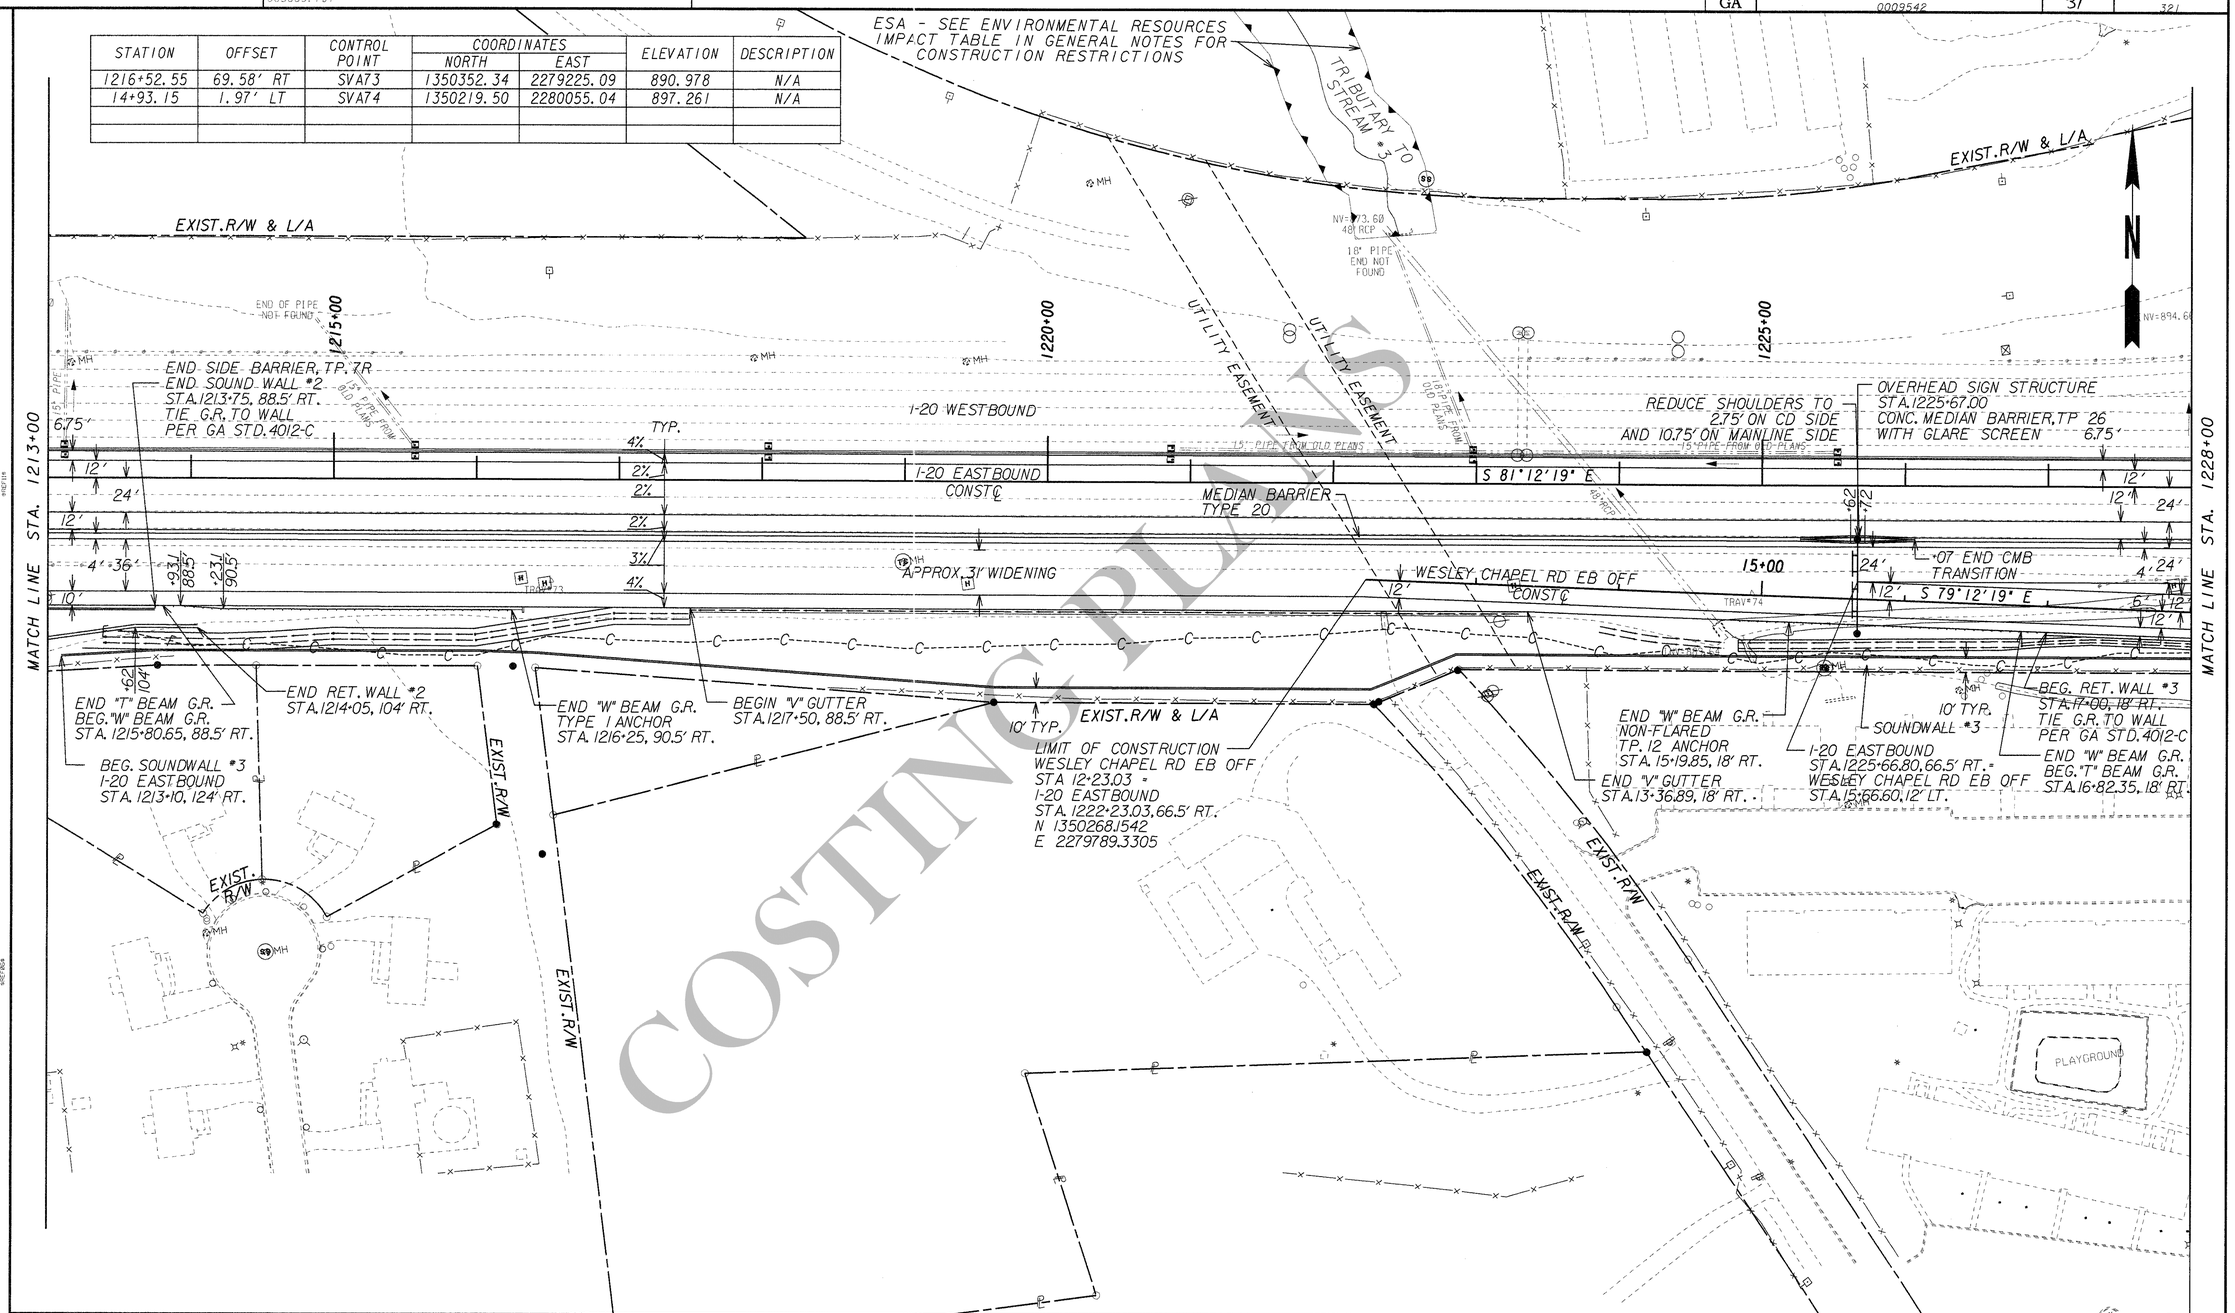


COSTING PLANS

ARCADIS
Infrastructure, environment, buildings

SCALE IN FEET
0 50 100 200

| REVISION DATES | | |
|---|---|---|
| | | |

STATE OF GEORGIA
DEPARTMENT OF TRANSPORTATION

OFFICE:

**MAINLINE PLAN**

I-20 EASTBOUND CD LANES
I-285 TO PANOLA ROAD

DRAWING No. 13-07

3/1/2007 GPLM