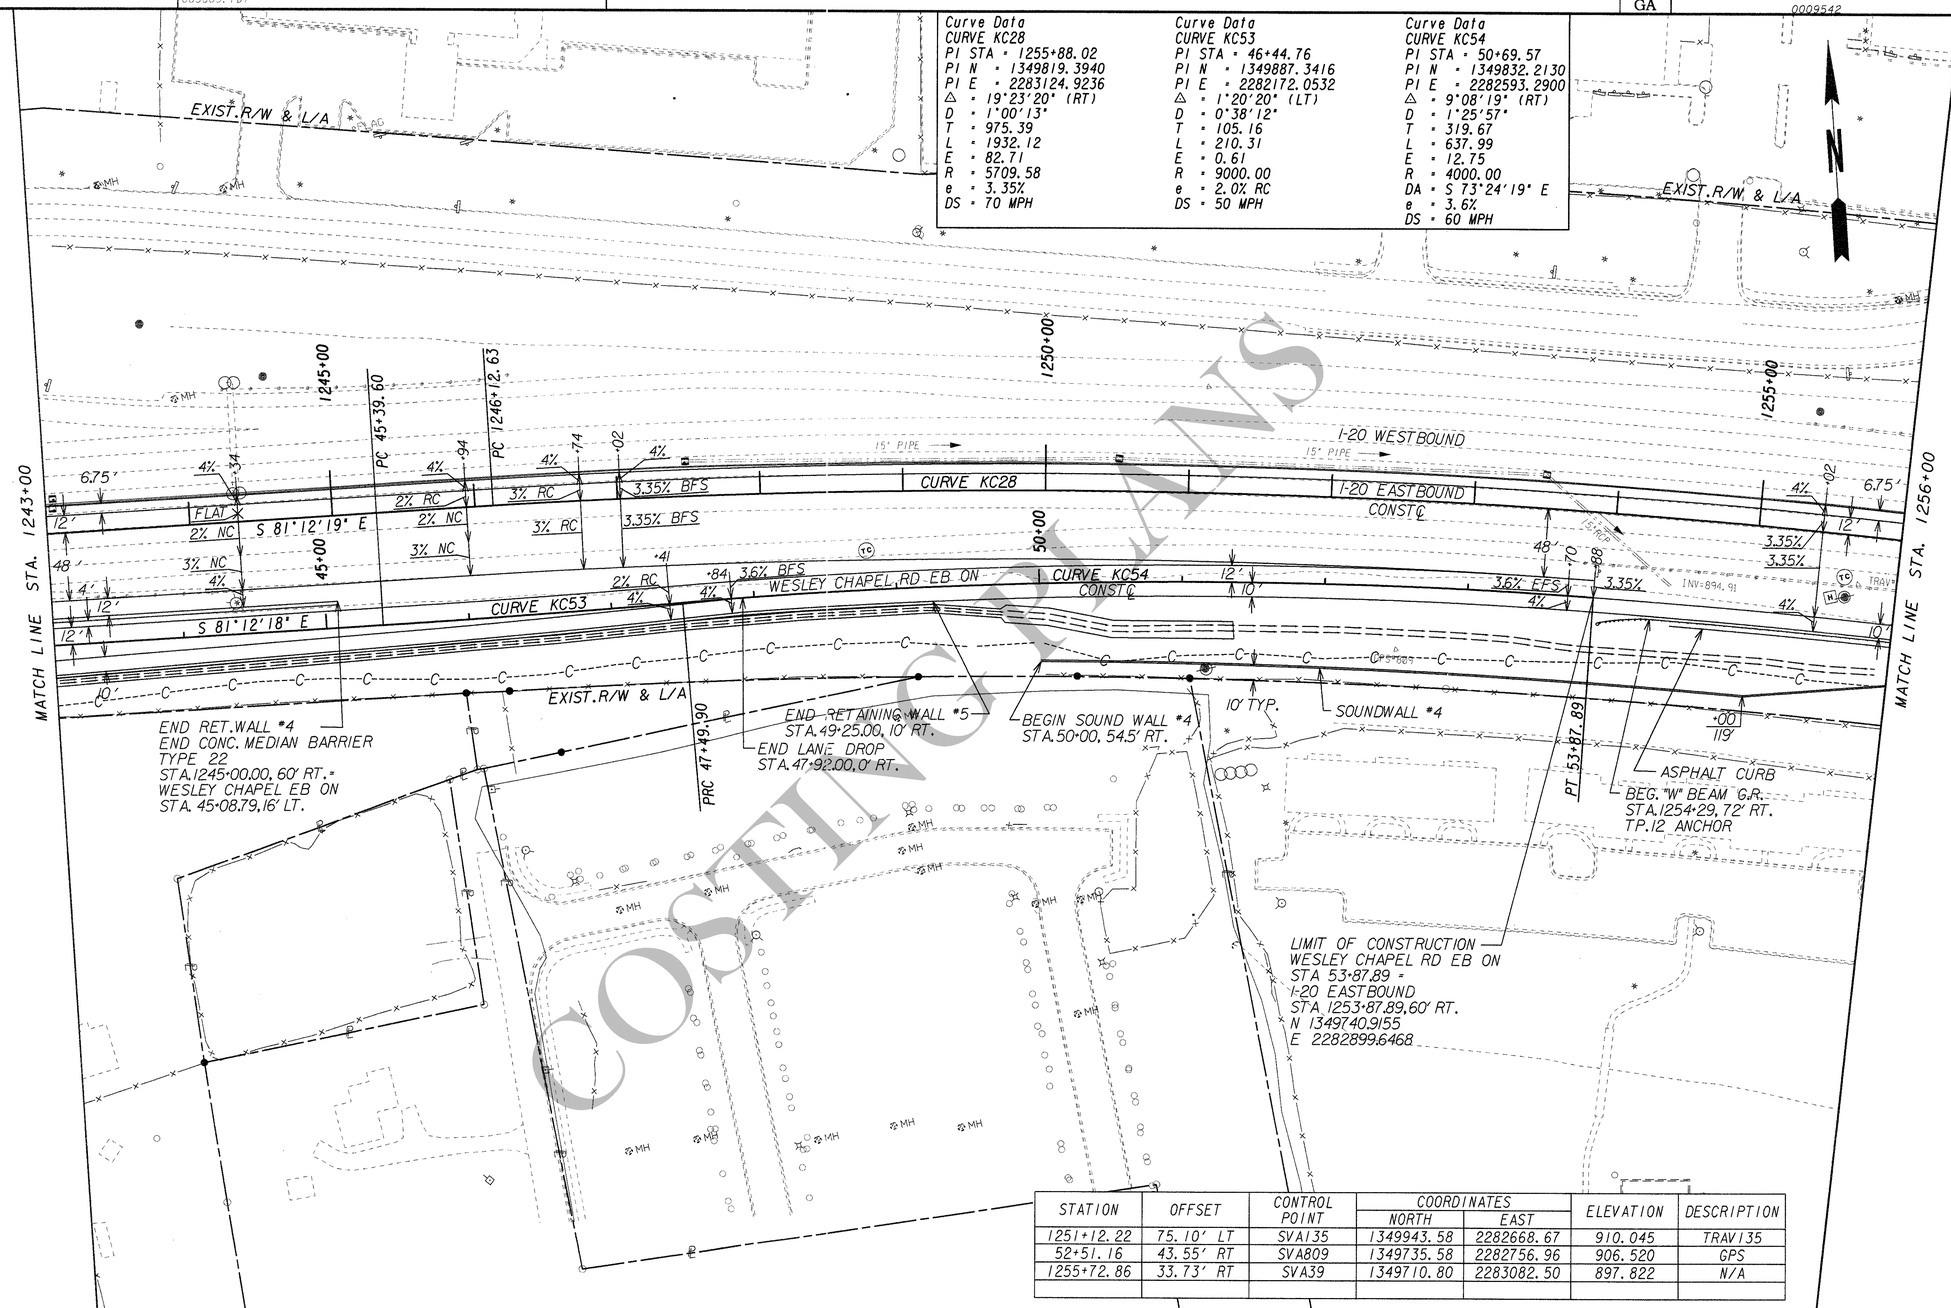

Curve Data	Curve Data	Curve Data
CURVE KC28	CURVE KC53	CURVE KC54
PI STA = 1255+88.02	PI STA = 46+44.76	PI STA = 50+69.57
PI N = 1349819.3940	PI N = 1349887.3416	PI N = 1349832.2130
PI E = 2283124.9236	PI E = 2282172.0532	PI E = 2282593.2900
△ = 19°23'20" (RT)	△ = 1°20'20" (LT)	△ = 9°08'19" (RT)
D = 1°00'13"	D = 0°38'12"	D = 1°25'57"
T = 975.39	T = 105.16	T = 319.67
L = 1932.12	L = 210.31	L = 637.99
E = 82.71	E = 0.61	E = 12.75
R = 5709.58	R = 9000.00	R = 4000.00
e = 3.35%	e = 2.0% RC	DA = S 73°24'19" E
DS = 70 MPH	DS = 50 MPH	e = 3.6%
		DS = 60 MPH

STATION	OFFSET	CONTROL POINT	COORDINATES NORTH	COORDINATES EAST	ELEVATION	DESCRIPTION
1251+12.22	75.10' LT	SVA135	1349943.58	2282668.67	910.045	TRAV135
52+51.16	43.55' RT	SVA809	1349735.58	2282756.96	906.520	GPS
1255+72.86	33.73' RT	SVA39	1349710.80	2283082.50	897.822	N/A

COSTING PLANS

ARCADIS
Infrastructure, environment, buildings

SCALE IN FEET
0 50 100 200

REVISION DATES

STATE OF GEORGIA
DEPARTMENT OF TRANSPORTATION
OFFICE:

MAINLINE PLAN

I-20 EASTBOUND CD LANES
I-285 TO PANOLA ROAD

DRAWING No. 13-09

3/1/2007 GPLN