STATE	PROJECT NUMBER	SHEET NO.	TOTAL SHEETS
GA	0009542	35	759

RELEASED FOR CONSTRUCTION - 12/05/11

Curve Data	Curve Data	Curve Data
CURVE KC6	CURVE KC12	CURVE KC13
PI STA = 70+63.23	PI STA = 172+76.65	PI STA = 178+73.33
PI N = 1351012.1957	PI N = 1351047.6090	PI N = 1350926.9165
PI E = 2274662.7254	PI E = 2274905.4024	PI E = 2275489.8125
Δ = 34°52'18" (RT)	Δ = 3°00'56" (RT)	Δ = 4°00'08" (LT)
D = 5°12'31"	D = 1°08'45"	D = 0°36'11"
T = 345.48	T = 131.60	T = 331.93
L = 669.49	L = 263.14	L = 663.60
E = 52.98	E = 1.73	E = 5.80
R = 1100.00	R = 5000.00	R = 9500.00
e = 5.90%	DB = S 81°20'48" E	e = 3.0% RevCrown
DS = 55 MPH	e = 3.0%	DS = 45 MPH
	DS = 60 MPH	

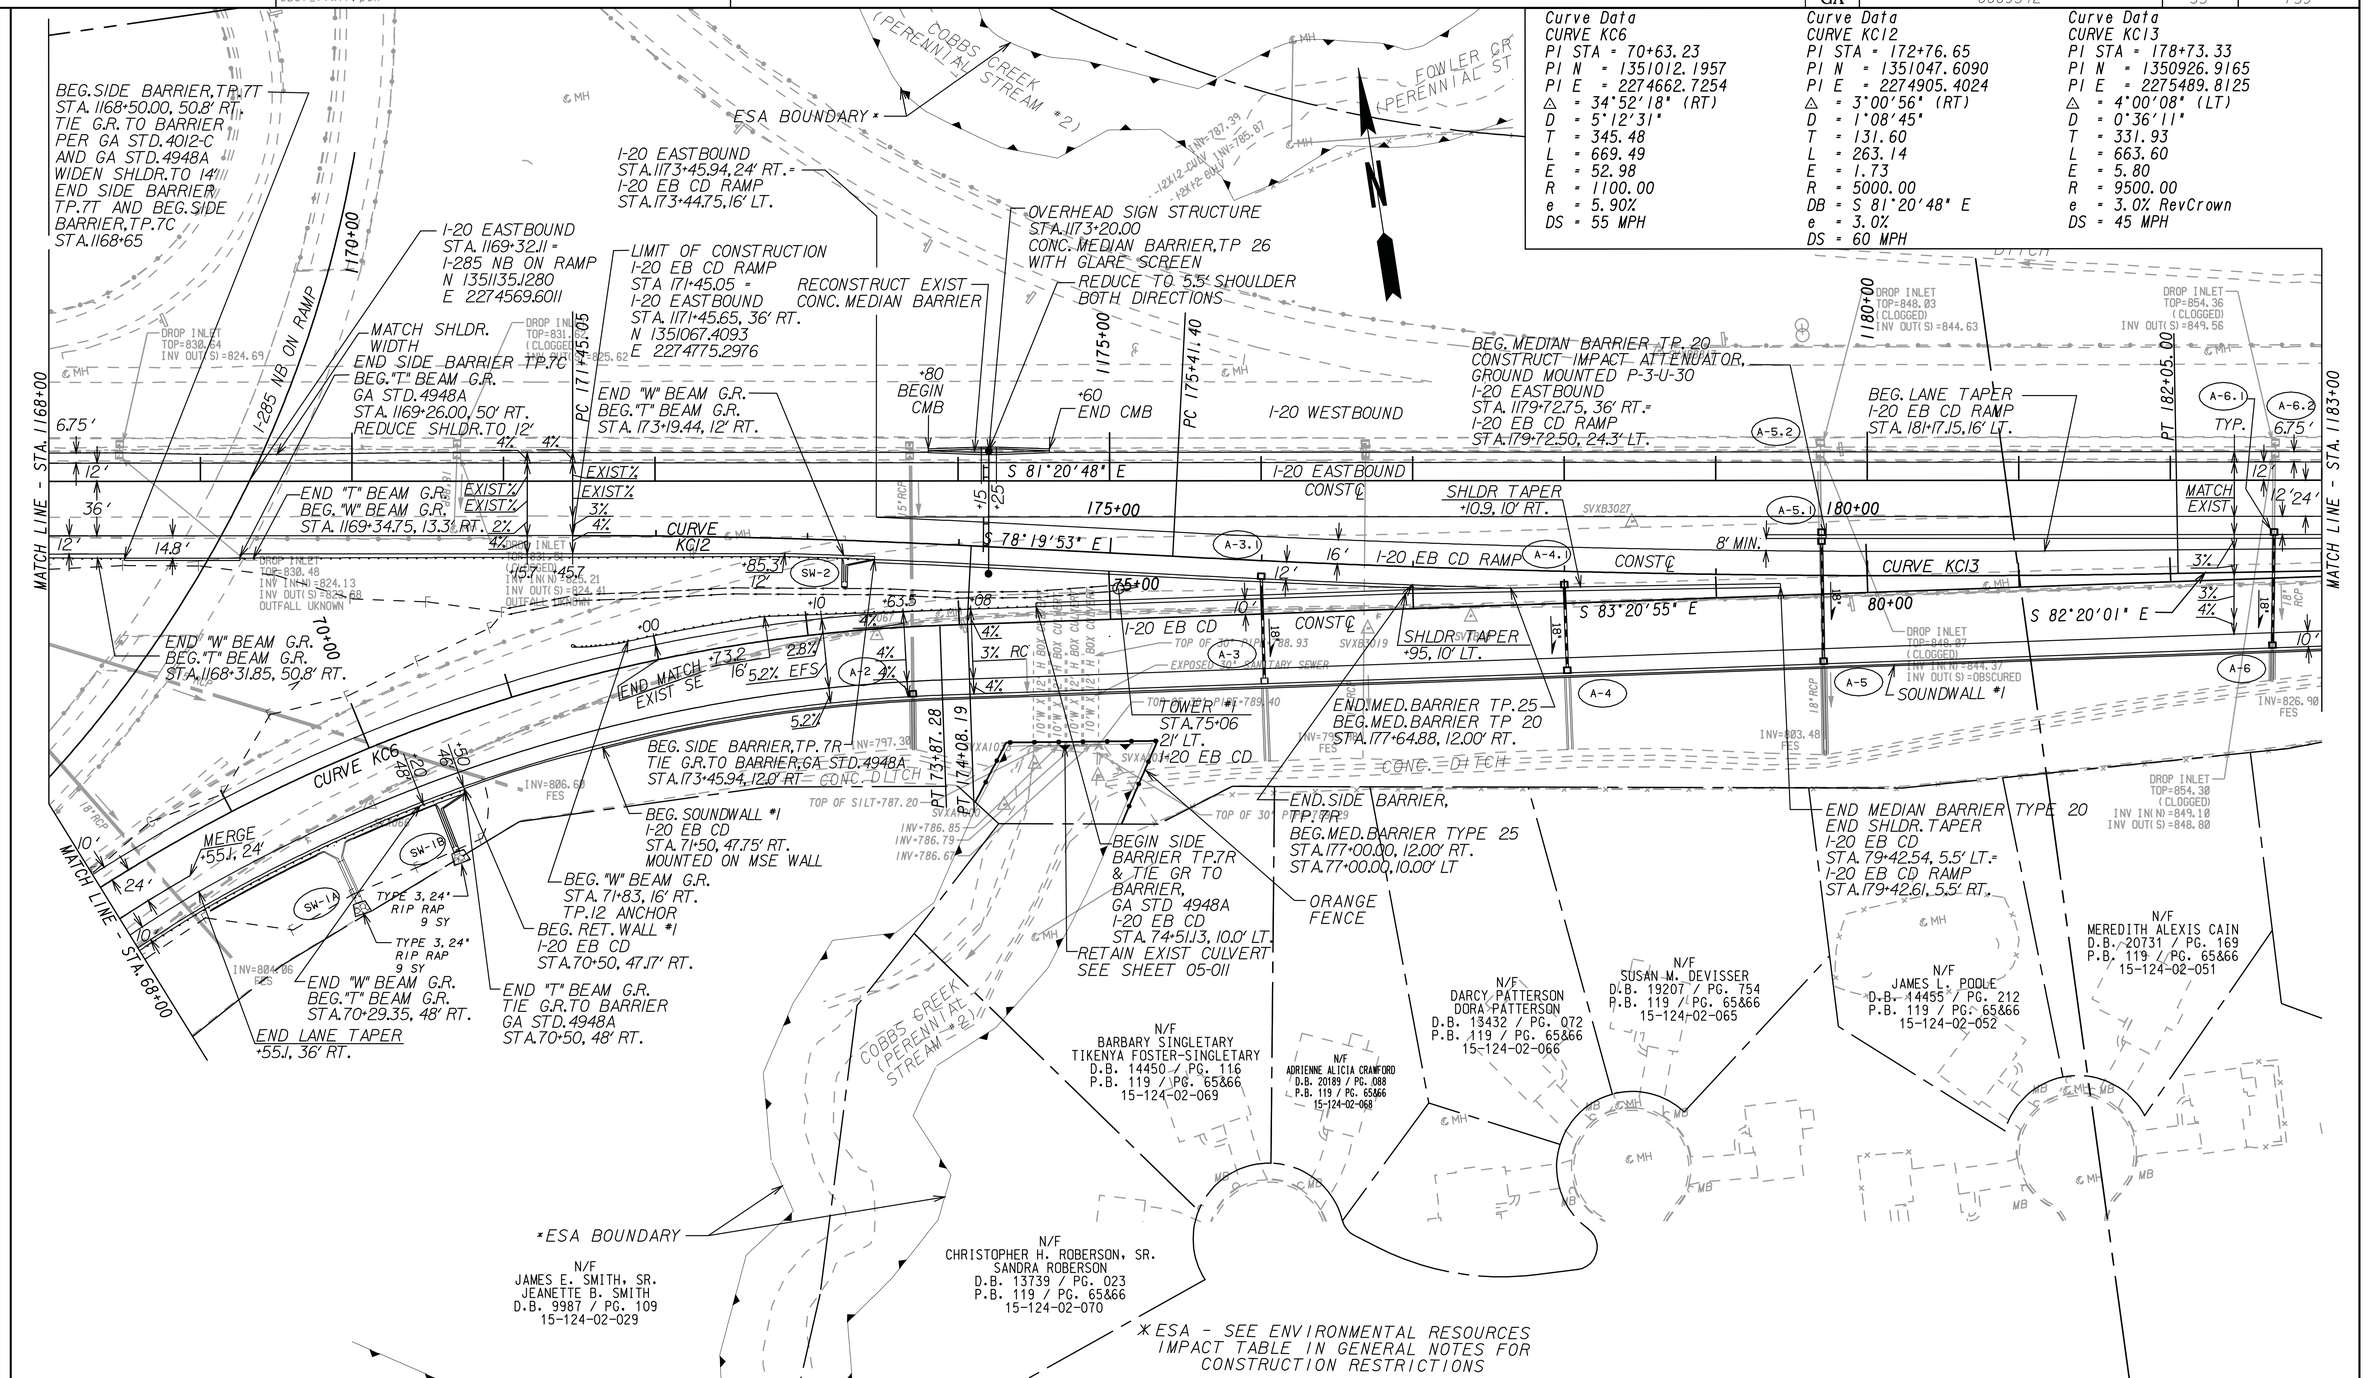

PROPERTY AND EXISTING R/W LINE
REQUIRED R/W LINE
CONSTRUCTION LIMITS
EASEMENT FOR CONSTR & MAINTENANCE OF SLOPES
EASEMENT FOR CONSTR OF SLOPES
EASEMENT FOR CONSTR OF DRIVES

BEGIN LIMIT OF ACCESS.....BLA
END LIMIT OF ACCESS.....ELA
LIMIT OF ACCESS
R/W AND LIMIT OF ACCESS
HISTORICAL BOUNDARY

THE LPA GROUP
TRANSPORTATION CONSULTANTS
A UNIT OF MICHAEL BAKER CORPORATION
3595 ENGINEERING DRIVE
NORCROSS, GEORGIA 30092
(770) 263-9118

SCALE IN FEET
0 50 100 200

REVISION DATES

STATE OF GEORGIA
DEPARTMENT OF TRANSPORTATION
OFFICE: INNOVATIVE PROGRAM DELIVERY

MAINLINE PLAN

I-20 EASTBOUND CD LANES
I-285 TO PANOLA ROAD

DRAWING No. 13-004

1/5/2009 GPLN