STATE	PROJECT NUMBER	SHEET NO.	TOTAL SHEETS
GA		53	

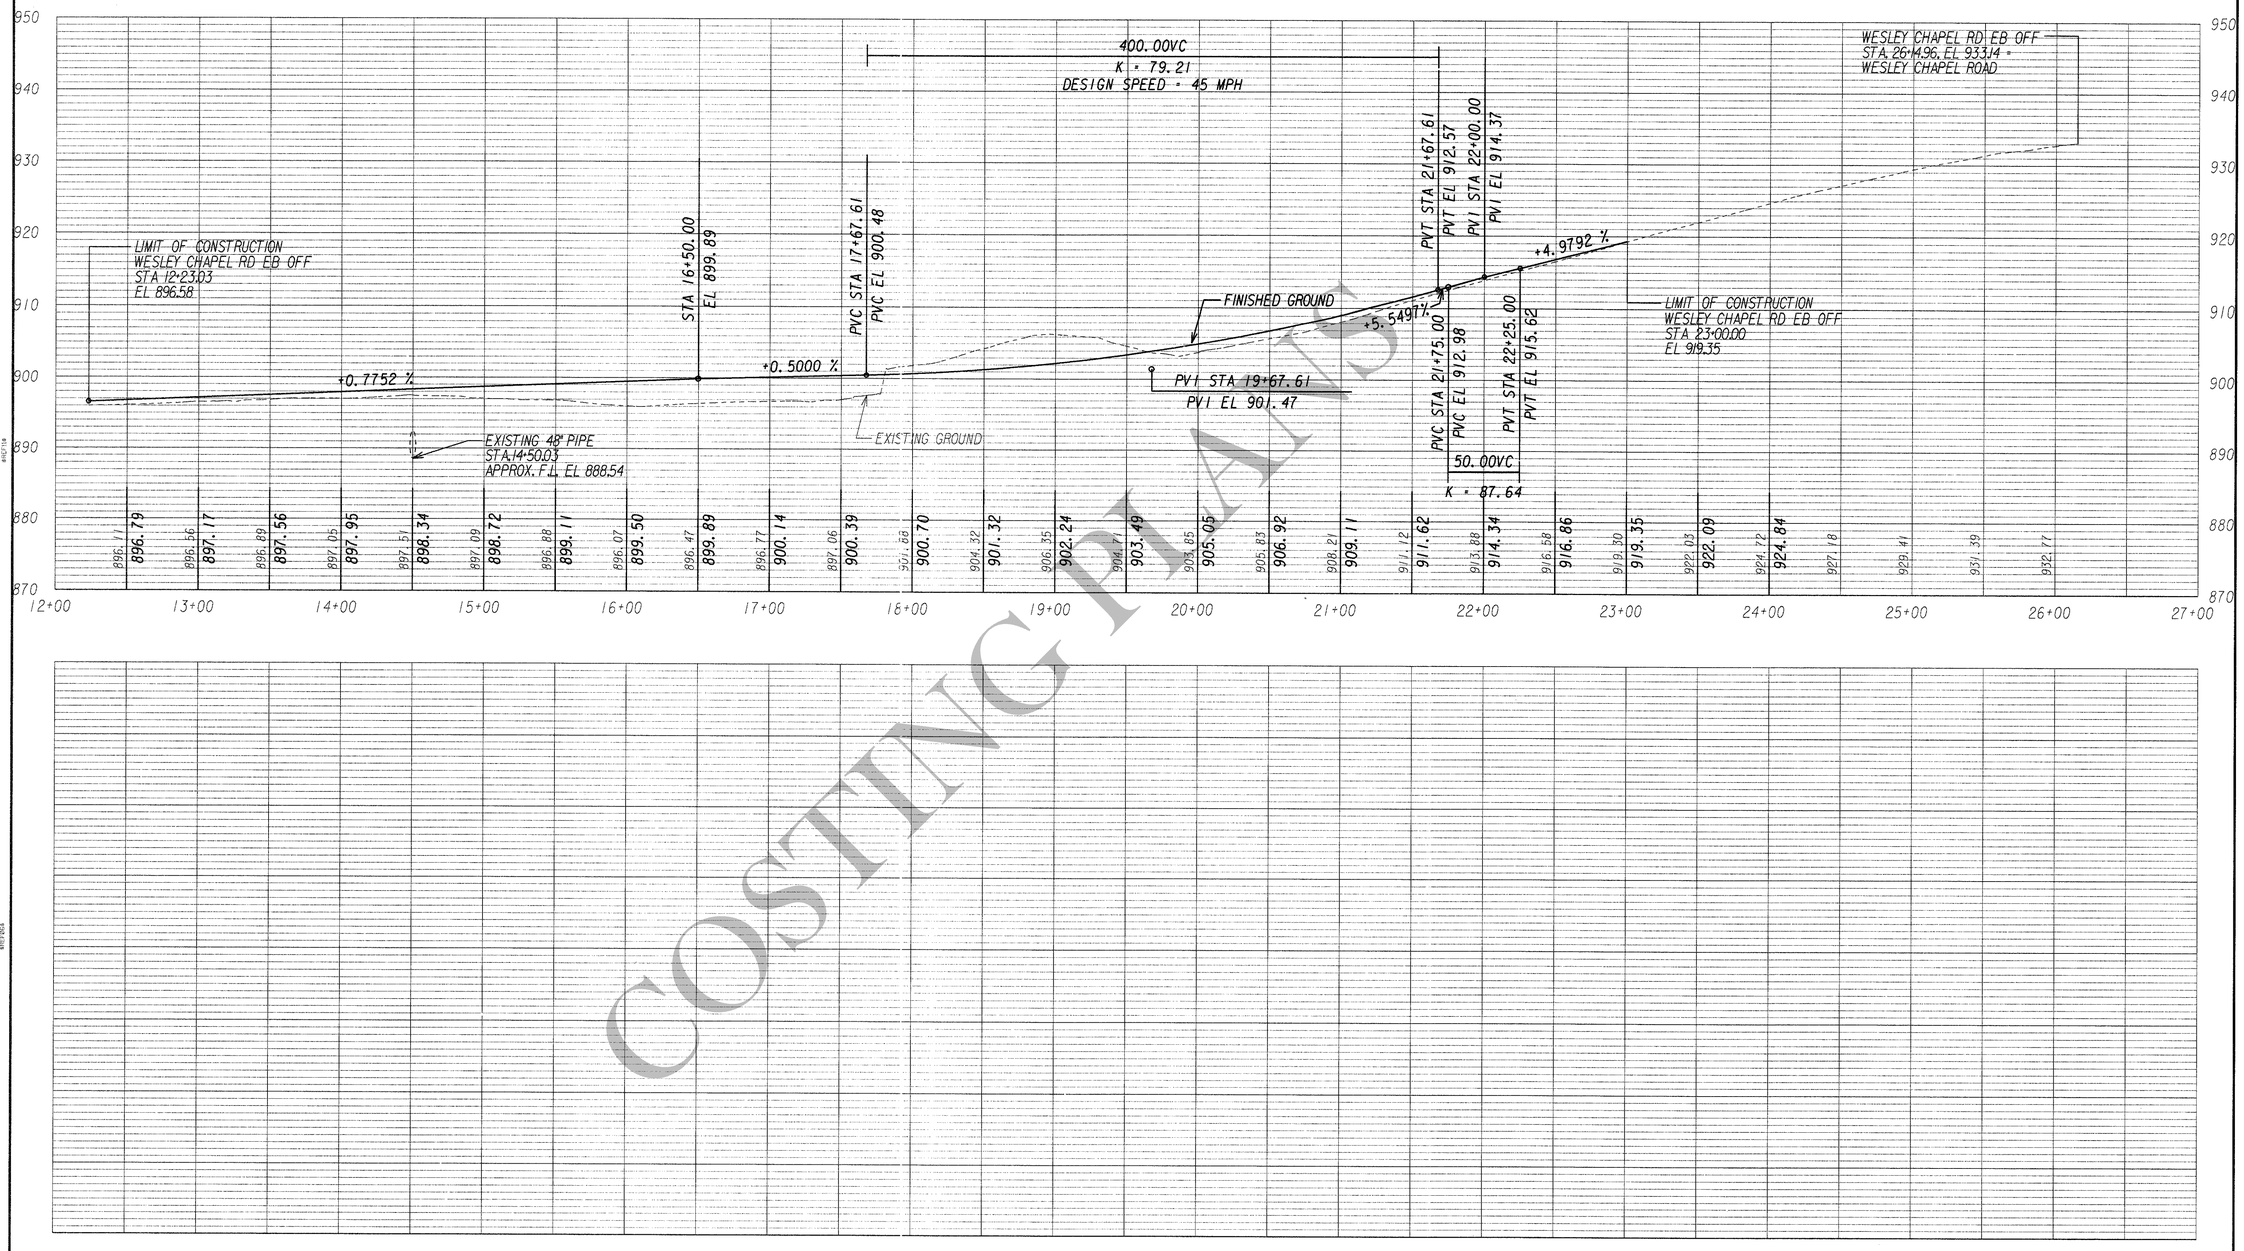

COSTING PLANS

ARCADIS
Infrastructure, environment, buildings

SCALE : 1" = 50' HORIZ.
1" = 10' VERT.

REVISION DATES		

STATE OF GEORGIA
DEPARTMENT OF TRANSPORTATION

OFFICE:

CROSSROAD PROFILE

WESLEY CHAPEL RD EB OFF

DRAWING No. 16-02

3/1/2007 GRADG