9/29/2010	11:14:42 AM	PRF	g:\tra\gad10102\rdy\dgn\0095421301.dgn	STATE	PROJECT NUMBER	SHEET NO.	TOTAL SHEETS
$(_USER_)		003889.tbl		GA	0009542	63	321

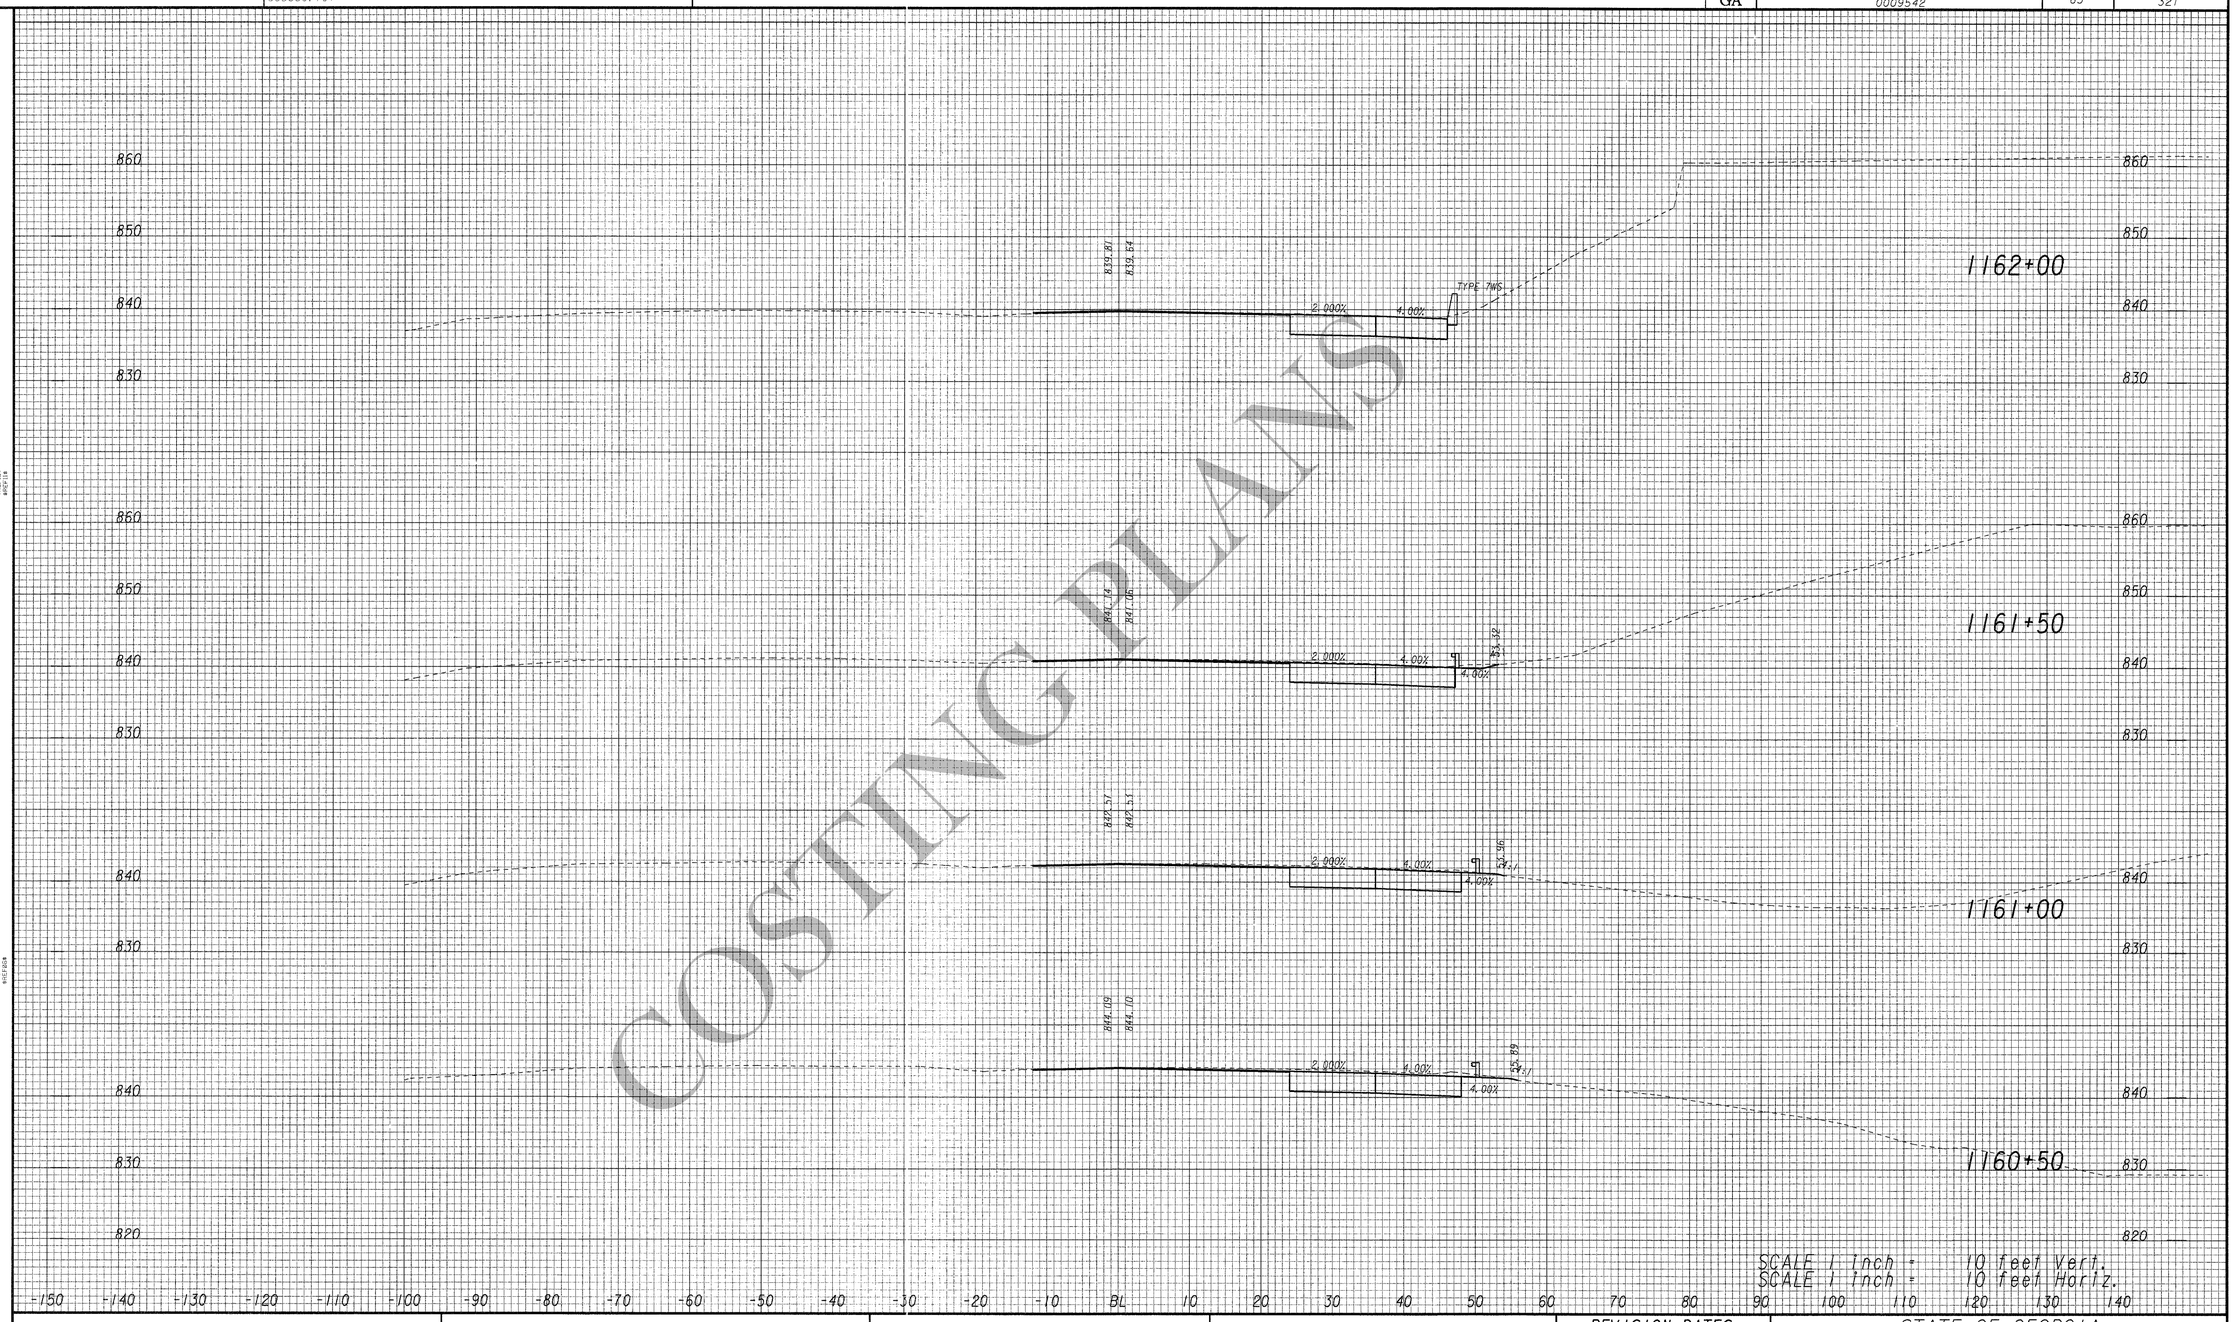

COSTING PLANS

ARCADIS
Infrastructure, environment, buildings

REVISION DATES		

STATE OF GEORGIA
DEPARTMENT OF TRANSPORTATION
OFFICE: INNOVATIVE PROJECT DELIVERY

CROSS SECTIONS

I-20 EASTBOUND CD LANES
I-285 TO PANOLA ROAD

DRAWING No.
23-08

3/11/2007 SUXSEW