9/29/2010 $(_USER_)	11:14:56 AM	PRF 003889.tbl	q:\fra\gadt0102\rdy\dgn\0009542x501.dgn	STATE GA	PROJECT NUMBER 0009542	SHEET NO. 81	TOTAL SHEETS 321

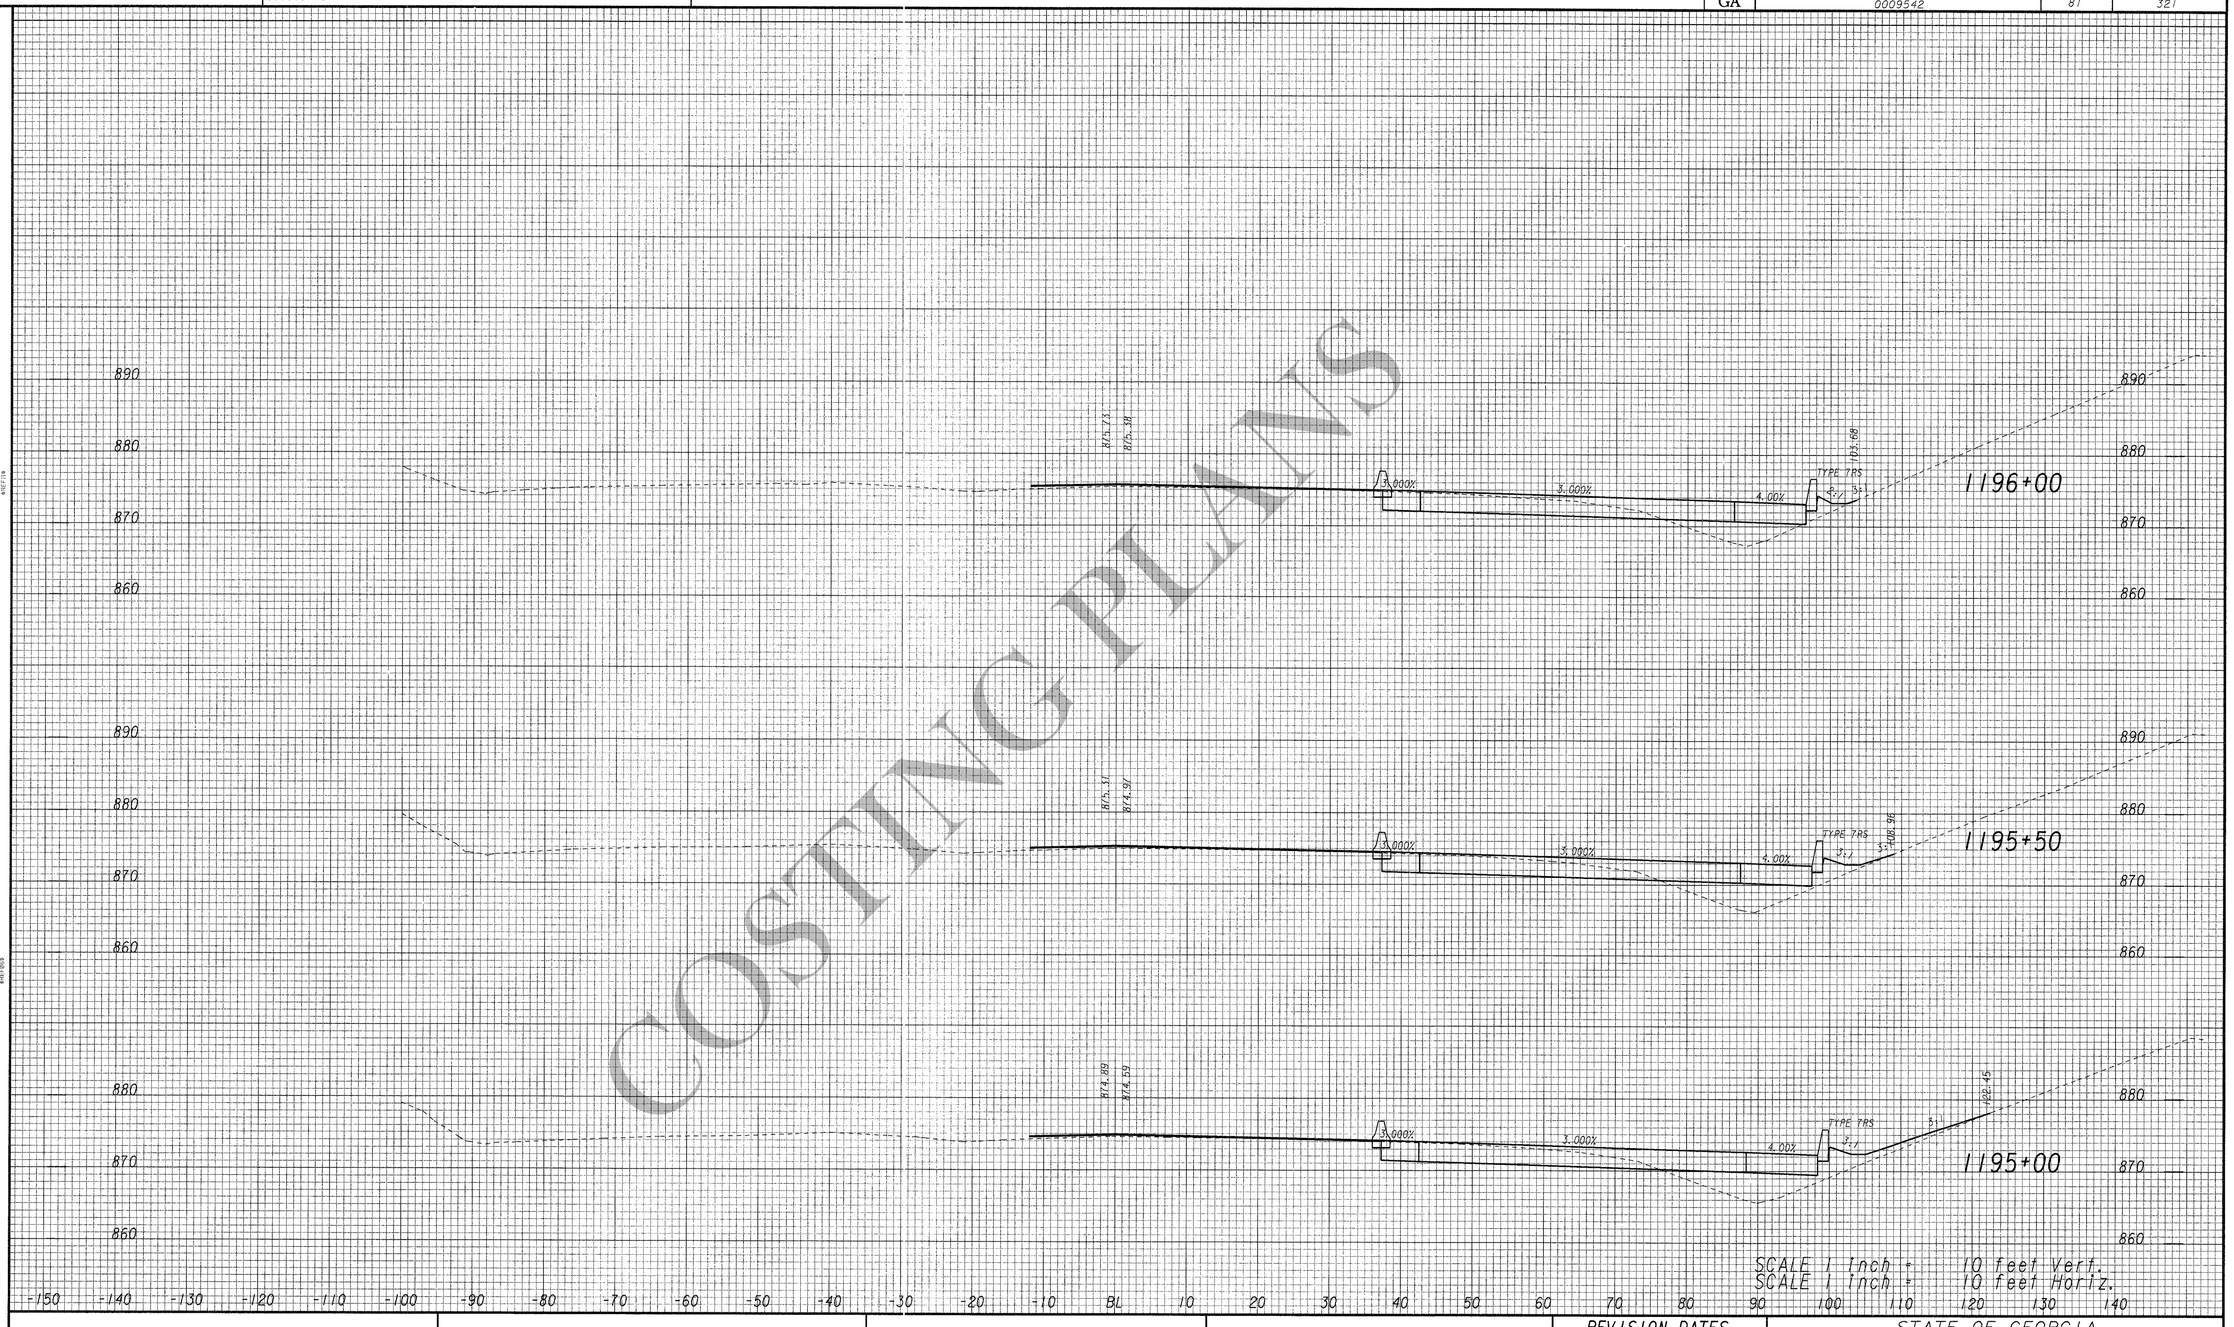

COSTING PLANS

ARCADIS
Infrastructure, environment, buildings

REVISION DATES

STATE OF GEORGIA
DEPARTMENT OF TRANSPORTATION
OFFICE: INNOVATIVE PROJECT DELIVERY

CROSS SECTIONS

I-20 EASTBOUND CD LANES
I-285 TO PANOLA ROAD

DRAWING No. 23-26

3/1/2007 SUXSEW