9/29/2010 11:14:59 AM PRF
$(_USER_) 003889.tbl
g:\fra\god10102\rdy\dgn\0095542xs01.agn

STATE	PROJECT NUMBER	SHEET NO.	TOTAL SHEETS
GA	0009542	88	321

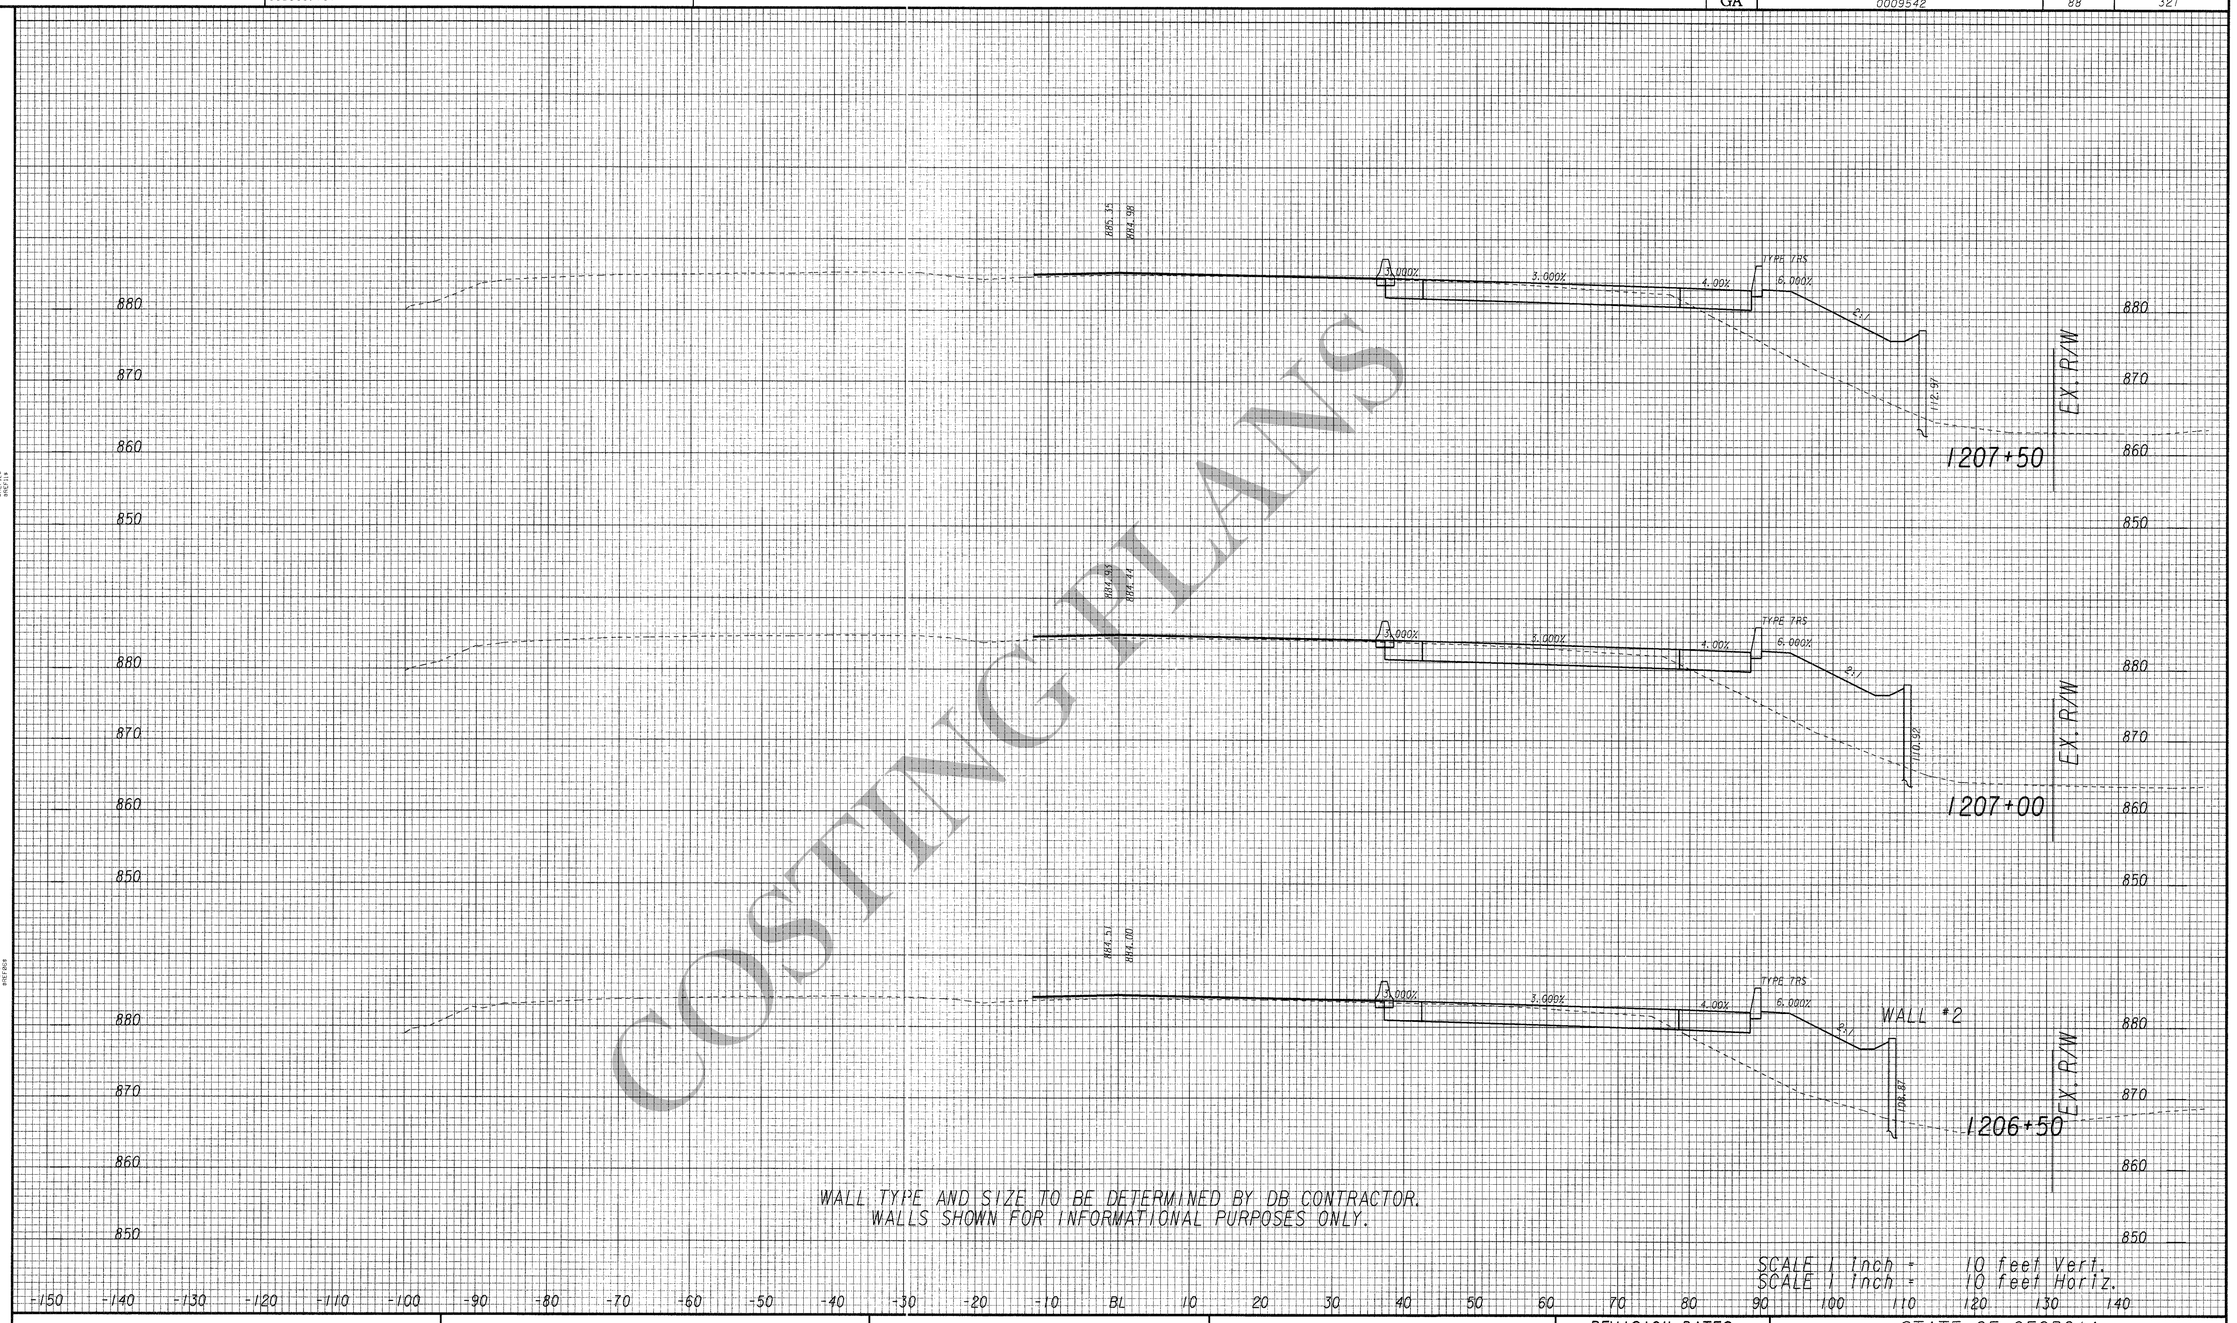

WALL TYPE AND SIZE TO BE DETERMINED BY DB CONTRACTOR.
WALLS SHOWN FOR INFORMATIONAL PURPOSES ONLY.

SCALE 1 inch = 10 feet Vert.
SCALE 1 inch = 10 feet Horiz.

COSTING PLANS

ARCADIS
Infrastructure, environment, buildings

REVISION DATES

STATE OF GEORGIA
DEPARTMENT OF TRANSPORTATION
OFFICE: INNOVATIVE PROJECT DELIVERY

CROSS SECTIONS

I-20 EASTBOUND CD LANES
I-285 TO PANOLA ROAD

DRAWING NO. 23-33

3/1/2007 SUXSEW