9/29/2010	11:15:00 AM	PRF	g:\fra\gad10102\rdy\dgn\0009542xs01.dgn	STATE	PROJECT NUMBER	SHEET NO.	TOTAL SHEETS
$f_USER_		003889.tbl		GA	0009542	92	321

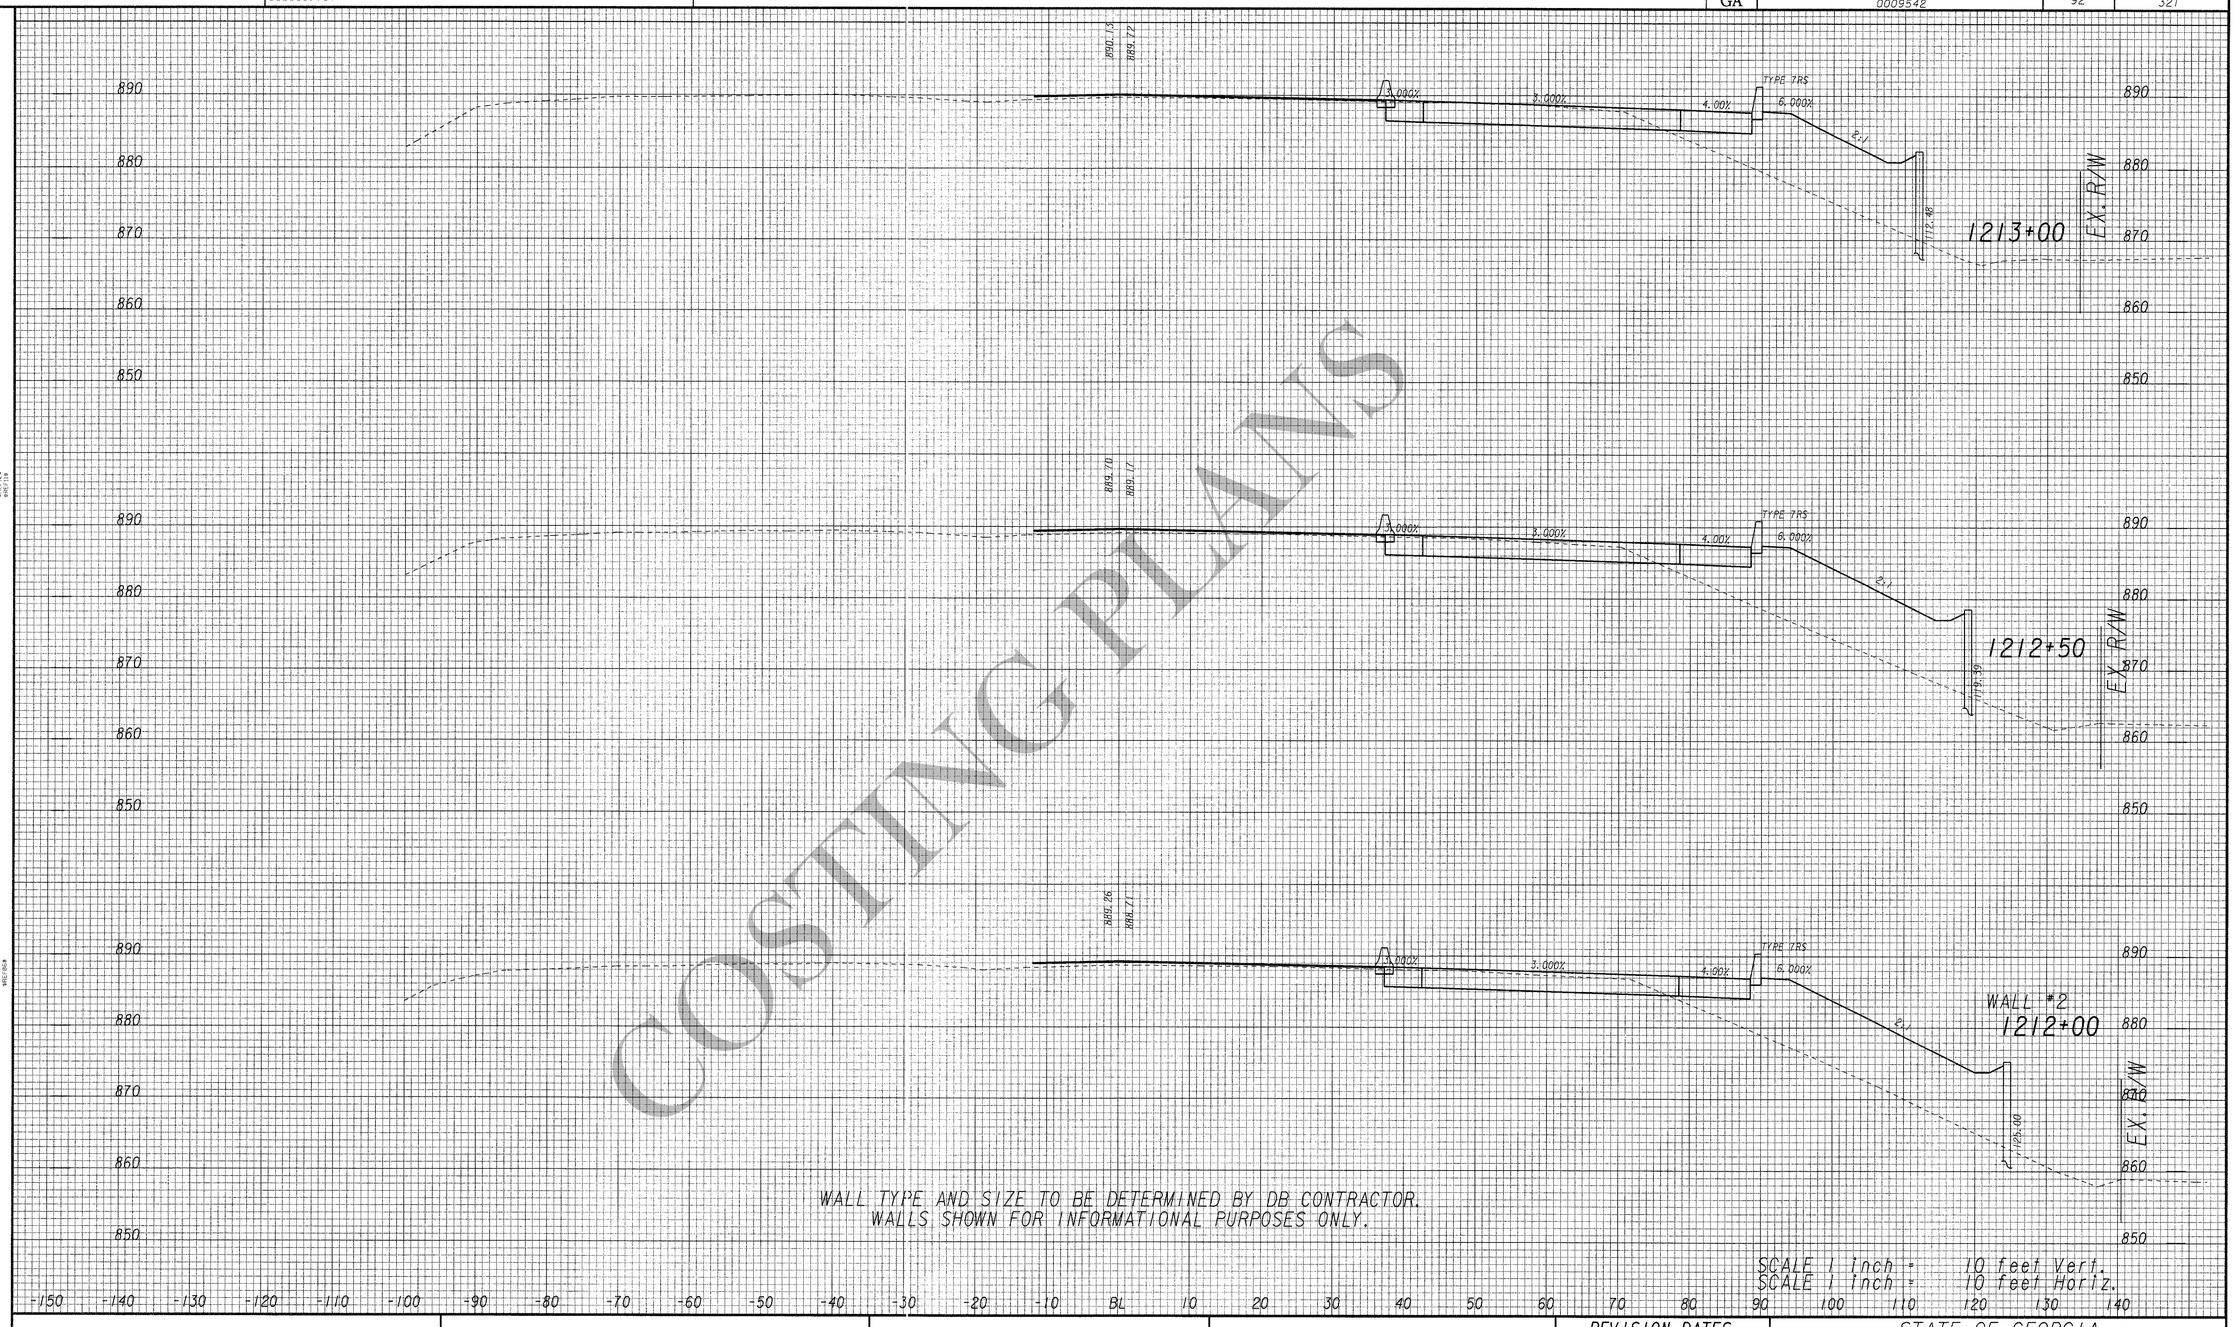

COSTING PLANS

ARCADIS
Infrastructure, environment, buildings

REVISION DATES

STATE OF GEORGIA
DEPARTMENT OF TRANSPORTATION
OFFICE: INNOVATIVE PROJECT DELIVERY

CROSS SECTIONS

I-20 EASTBOUND CD LANES
I-285 TO PANOLA ROAD

DRAWING No. 23-37

3/1/2007 SUXSEW