9/29/2010	11:15:05 AM	PRF	g:\fra\gadt0102\rdy\dgn\0009542xs01.dgn	STATE	PROJECT NUMBER	SHEET NO.	TOTAL SHEETS
$(_USER_)		003889.tbl		GA	0009542	105	321

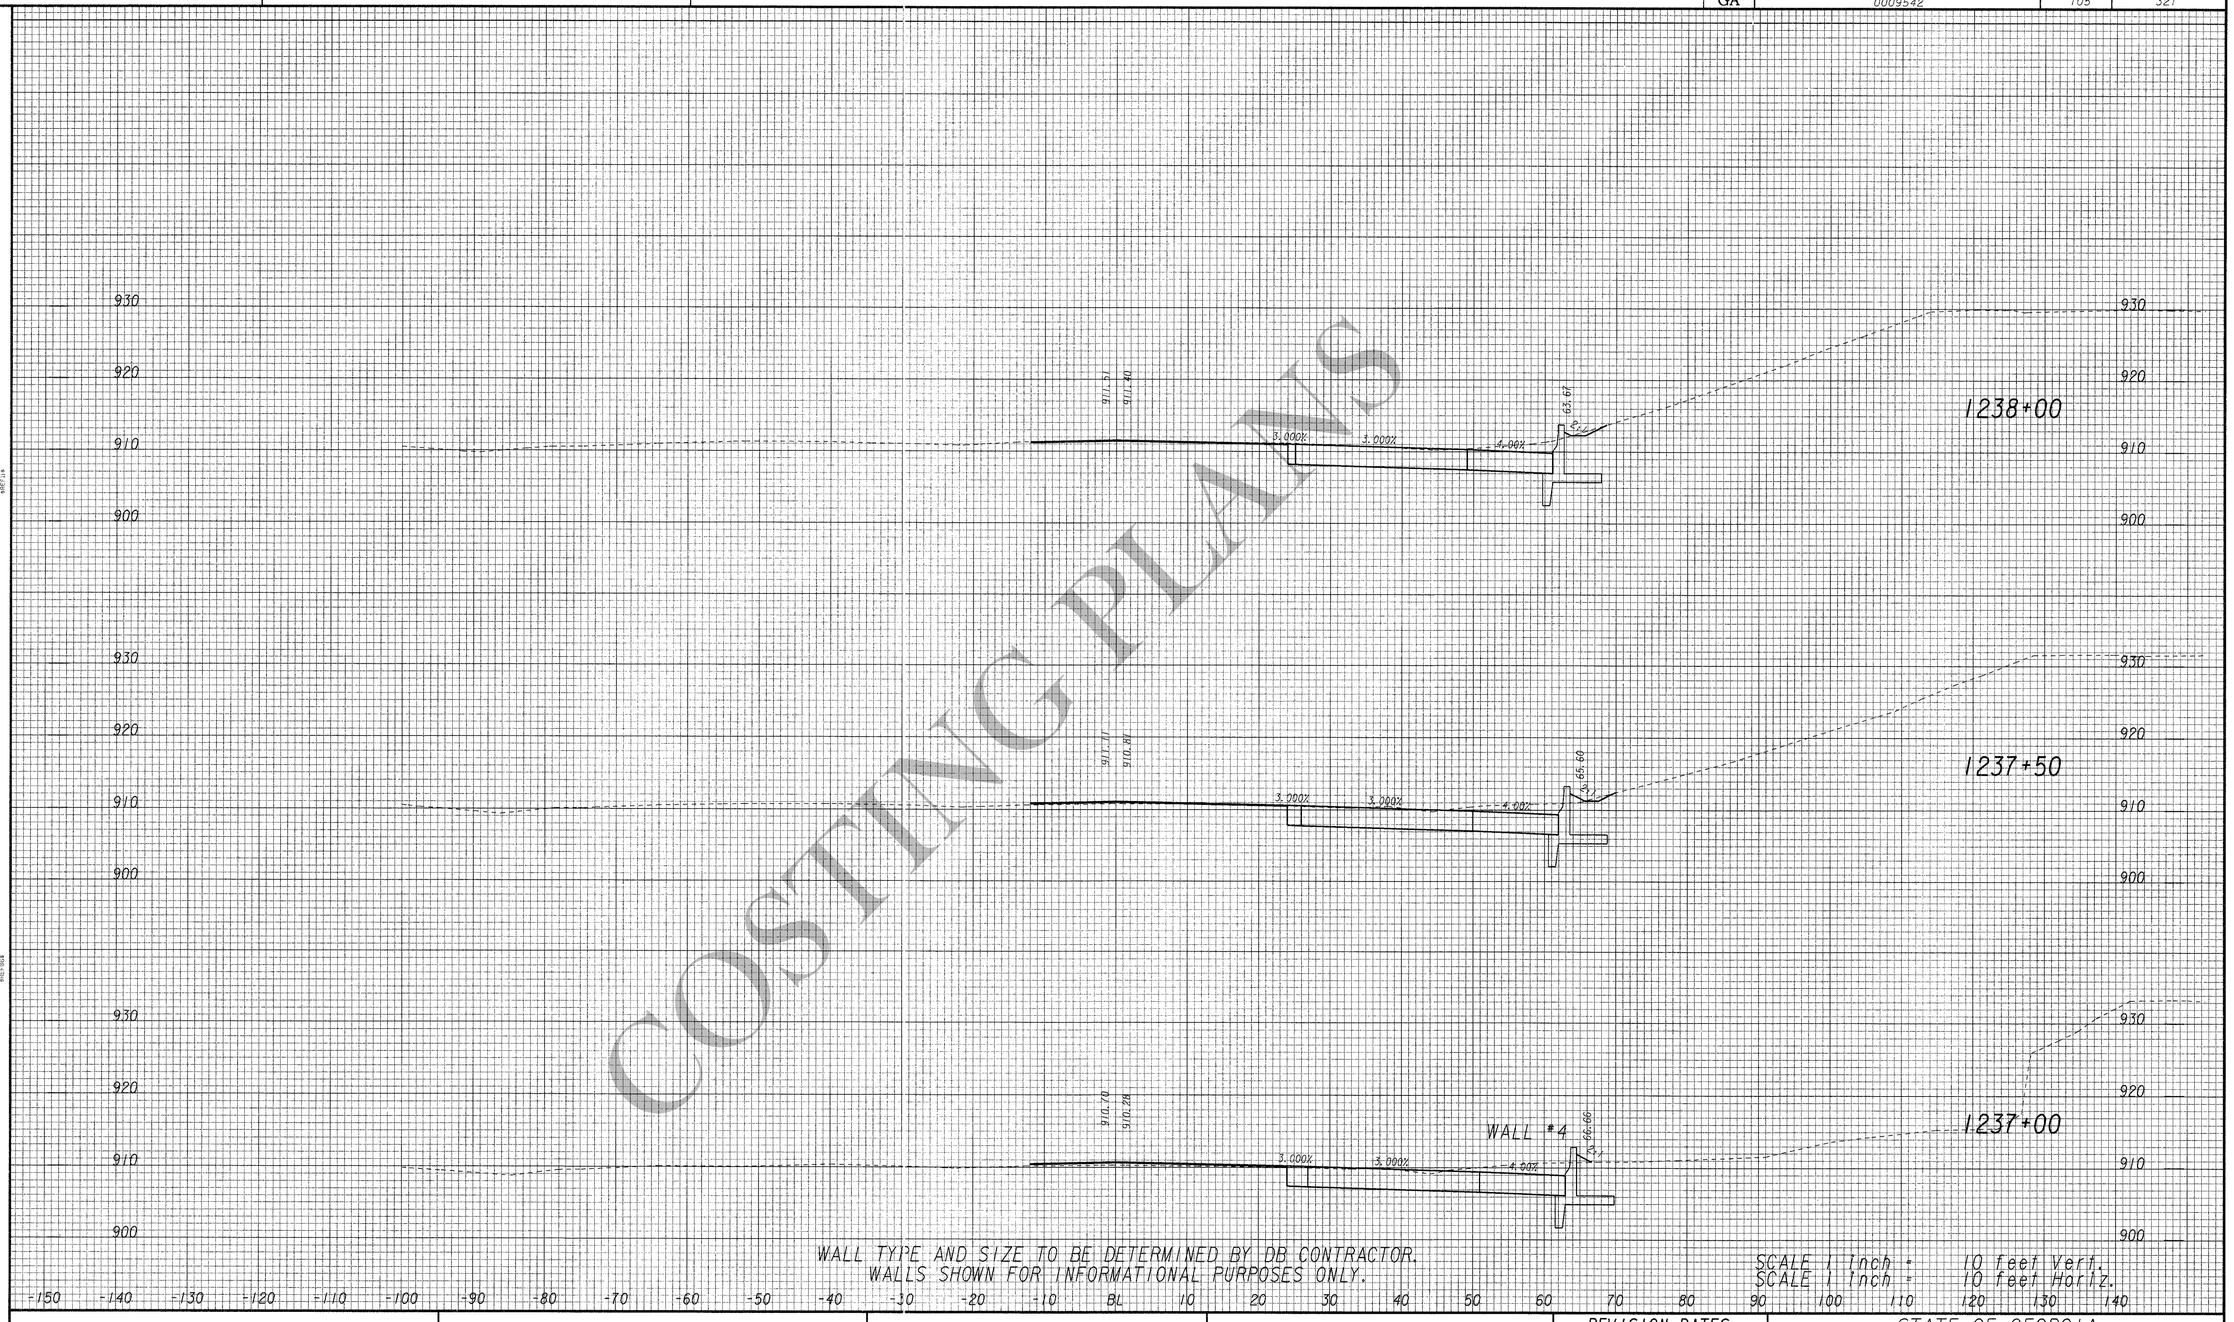

WALL TYPE AND SIZE TO BE DETERMINED BY DB CONTRACTOR.
WALLS SHOWN FOR INFORMATIONAL PURPOSES ONLY.

SCALE 1 inch = 10 feet Vert.
SCALE 1 inch = 10 feet Horiz.

COSTING PLANS

ARCADIS
Infrastructure, environment, buildings

REVISION DATES		

STATE OF GEORGIA
DEPARTMENT OF TRANSPORTATION
OFFICE: INNOVATIVE PROJECT DELIVERY

CROSS SECTIONS

I-20 EASTBOUND CD LANES
I-285 TO PANOLA ROAD

DRAWING No. 23-50

3/1/2007 SUXSEW