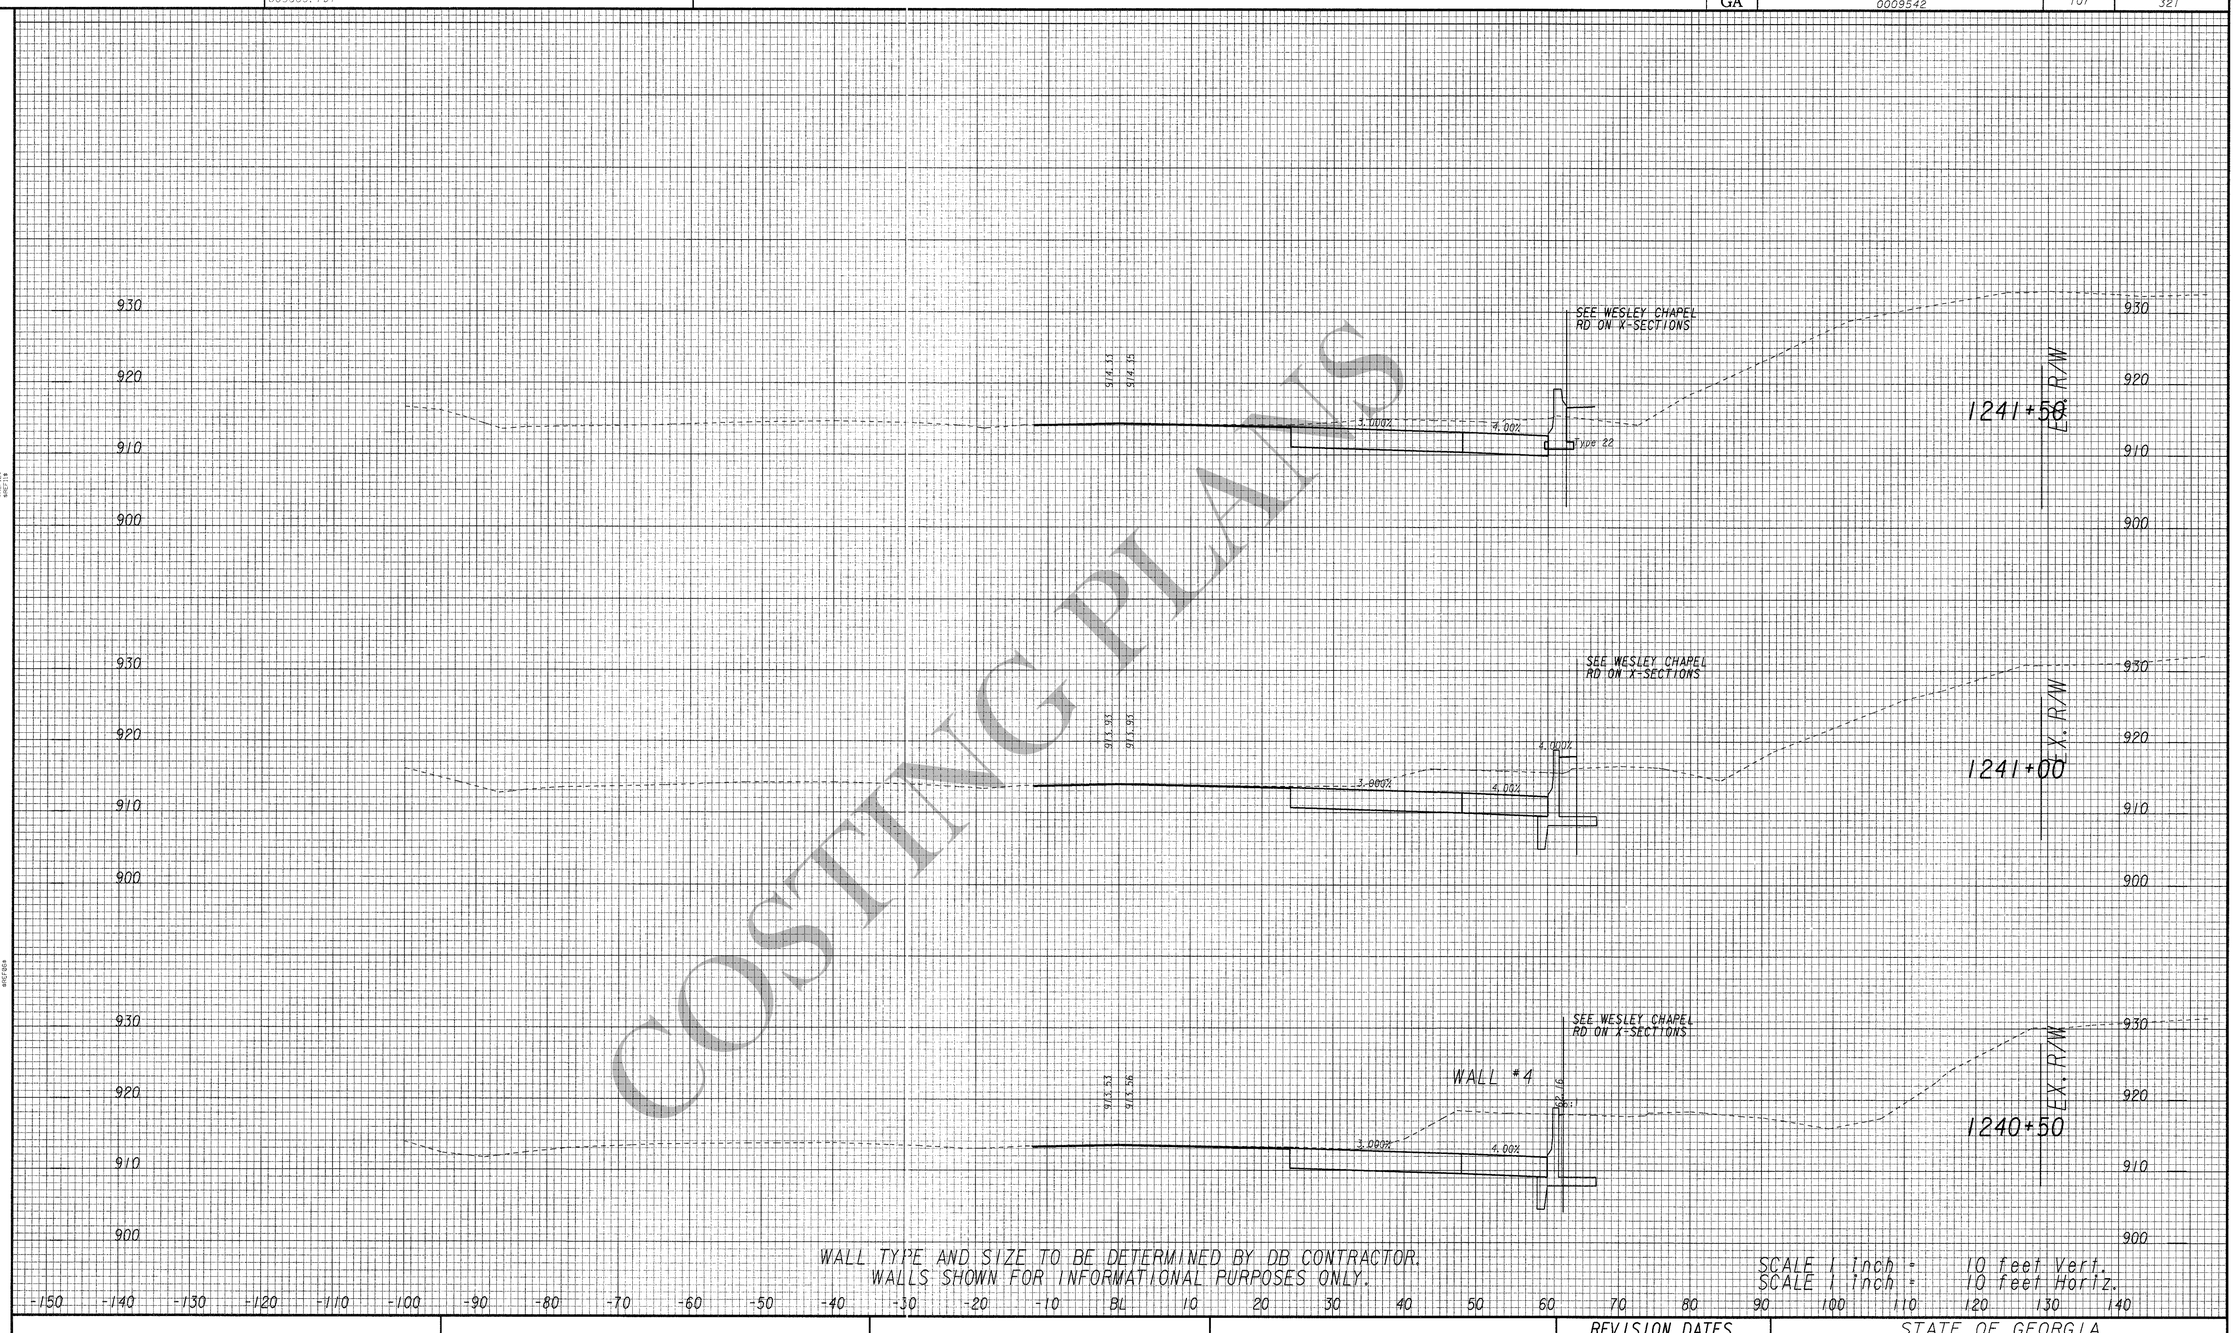

WALL TYPE AND SIZE TO BE DETERMINED BY DB CONTRACTOR.
WALLS SHOWN FOR INFORMATIONAL PURPOSES ONLY.

SCALE 1 Inch = 10 feet Vert.
SCALE 1 Inch = 10 feet Horiz.

COSTING PLANS

ARCADIS
Intrastructure, environment, buildings

REVISION DATES

STATE OF GEORGIA
DEPARTMENT OF TRANSPORTATION
OFFICE: INNOVATIVE PROJECT DELIVERY

CROSS SECTIONS

I-20 EASTBOUND CD LANES
I-285 TO PANOLA ROAD

DRAWING No. 23-52