| 9/29/2010 | 11:15:12 AM | $PRF$ | g:\tro\gadt0102\rdy\dgn\0009542x501.dgn | STATE | PROJECT NUMBER | SHEET NO. | TOTAL SHEETS |
|---|---|---|---|---|---|---|---|
| $(_USER_) | | 003889.tbl | | GA | 0009542 | 122 | 321 |

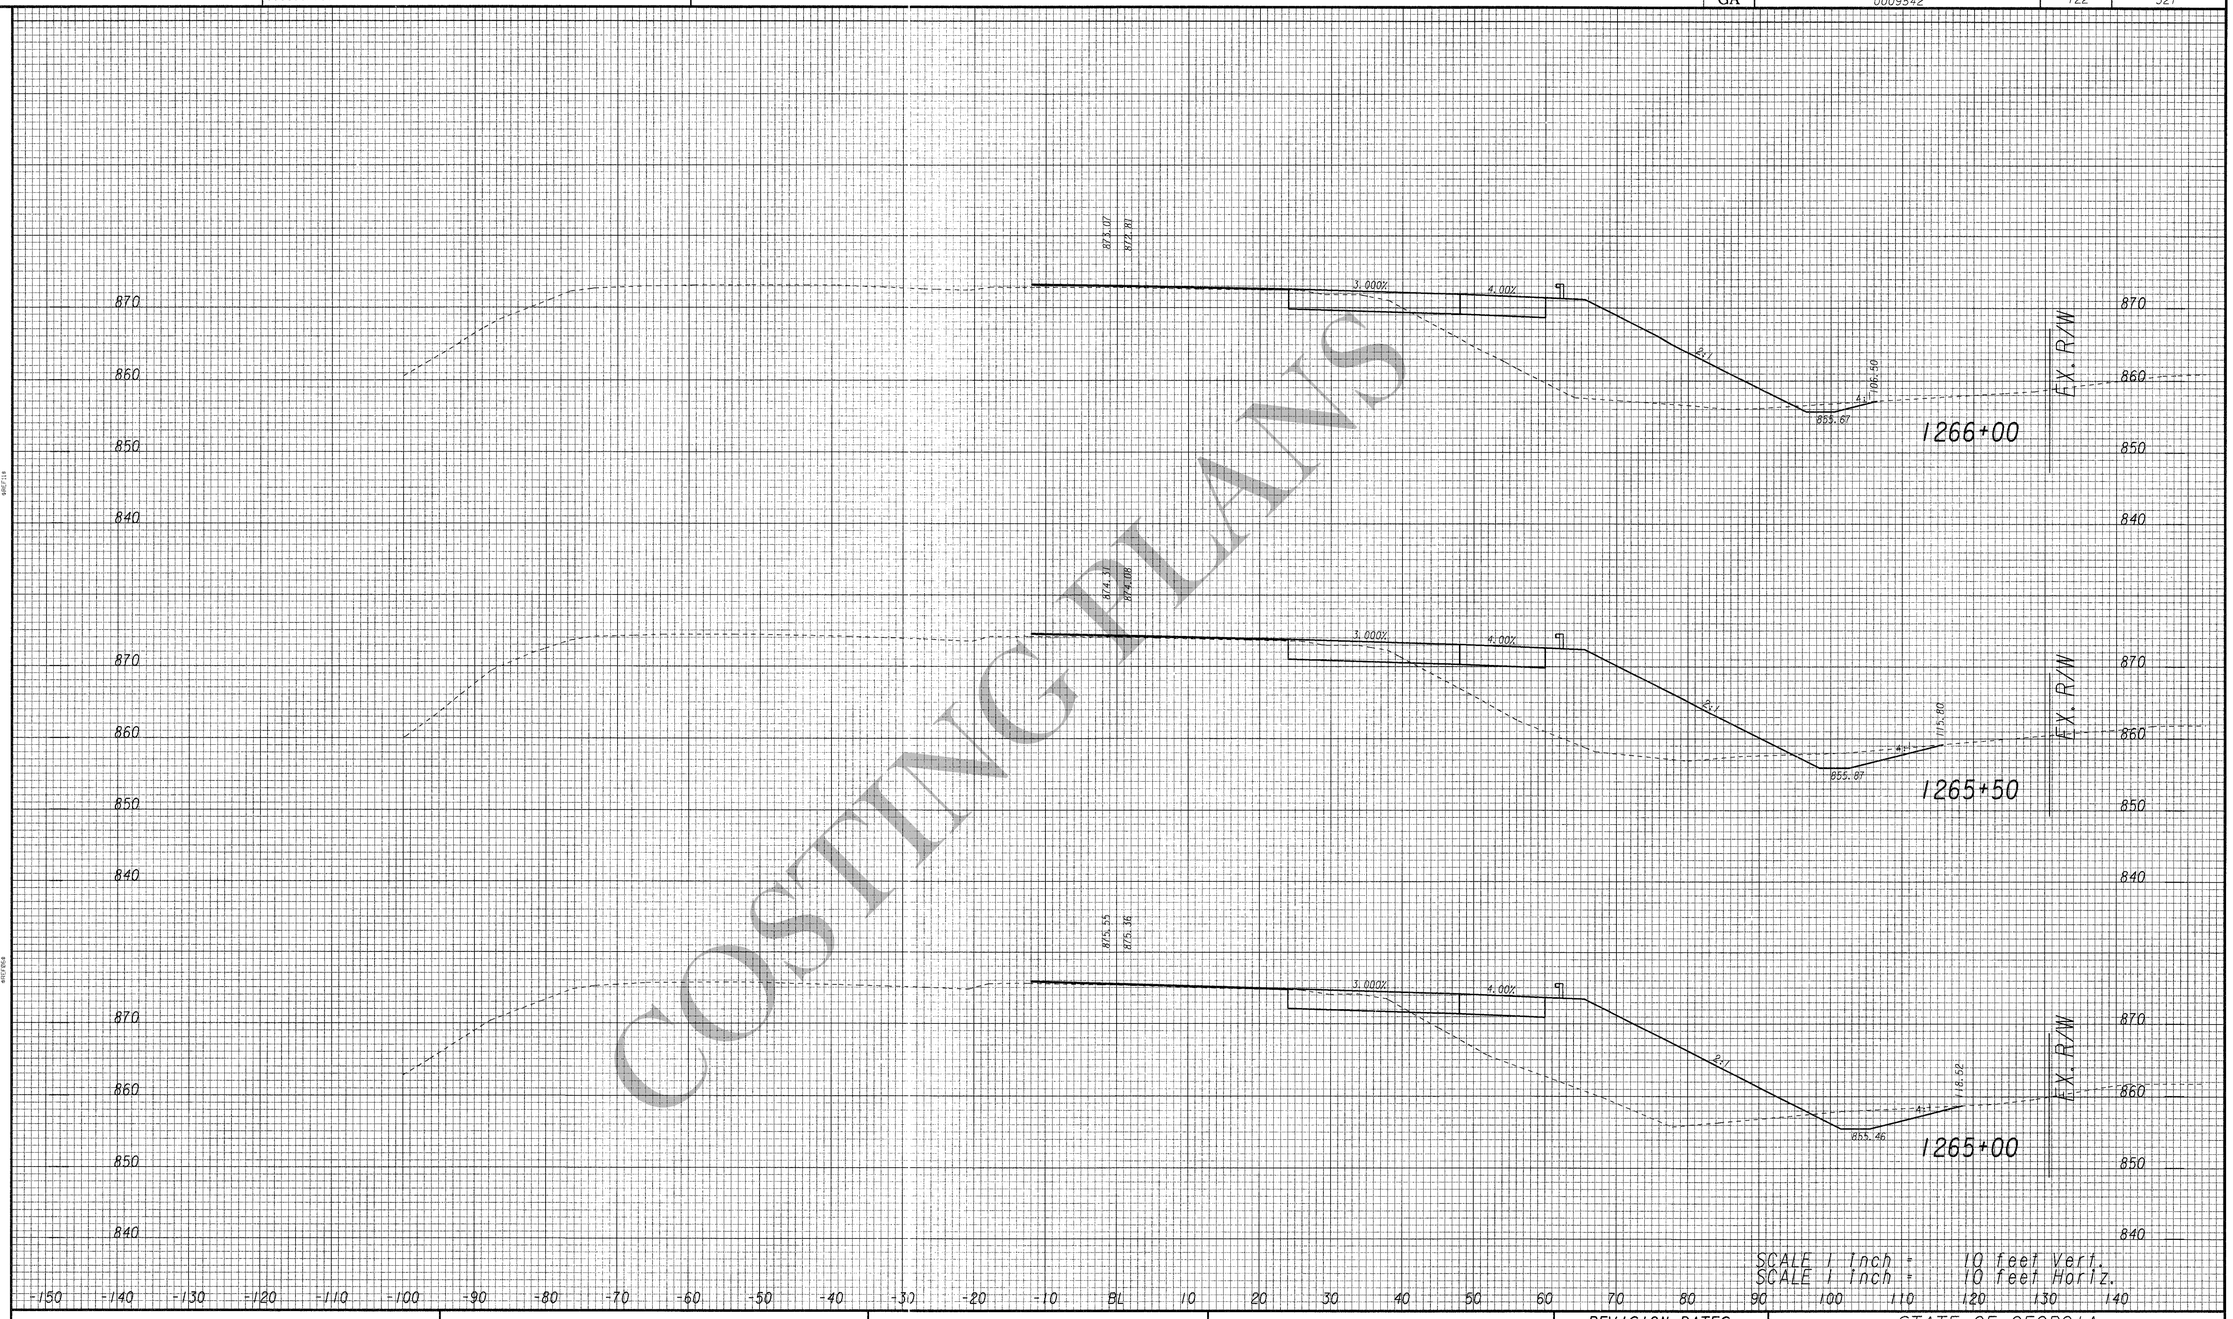


COSTING PLANS

ARCADIS
Infrastructure, environment, buildings

| REVISION DATES | | |
|---|---|---|
| | | |
| | | |
| | | |
| | | |
| | | |
| | | |

STATE OF GEORGIA
DEPARTMENT OF TRANSPORTATION
OFFICE: INNOVATIVE PROJECT DELIVERY

**CROSS SECTIONS**

I-20 EASTBOUND CD LANES
I-285 TO PANOLA ROAD

DRAWING NO. 23-67

3/1/2007 SUXSEW