9/29/2010	11:15:13 AM	PRF	g:\fra\gadt0102\rdy\dgn\009542x01.dgn	STATE	PROJECT NUMBER	SHEET NO.	TOTAL SHEETS
$(_USER_)		003889.tbl		GA	0009542	125	321

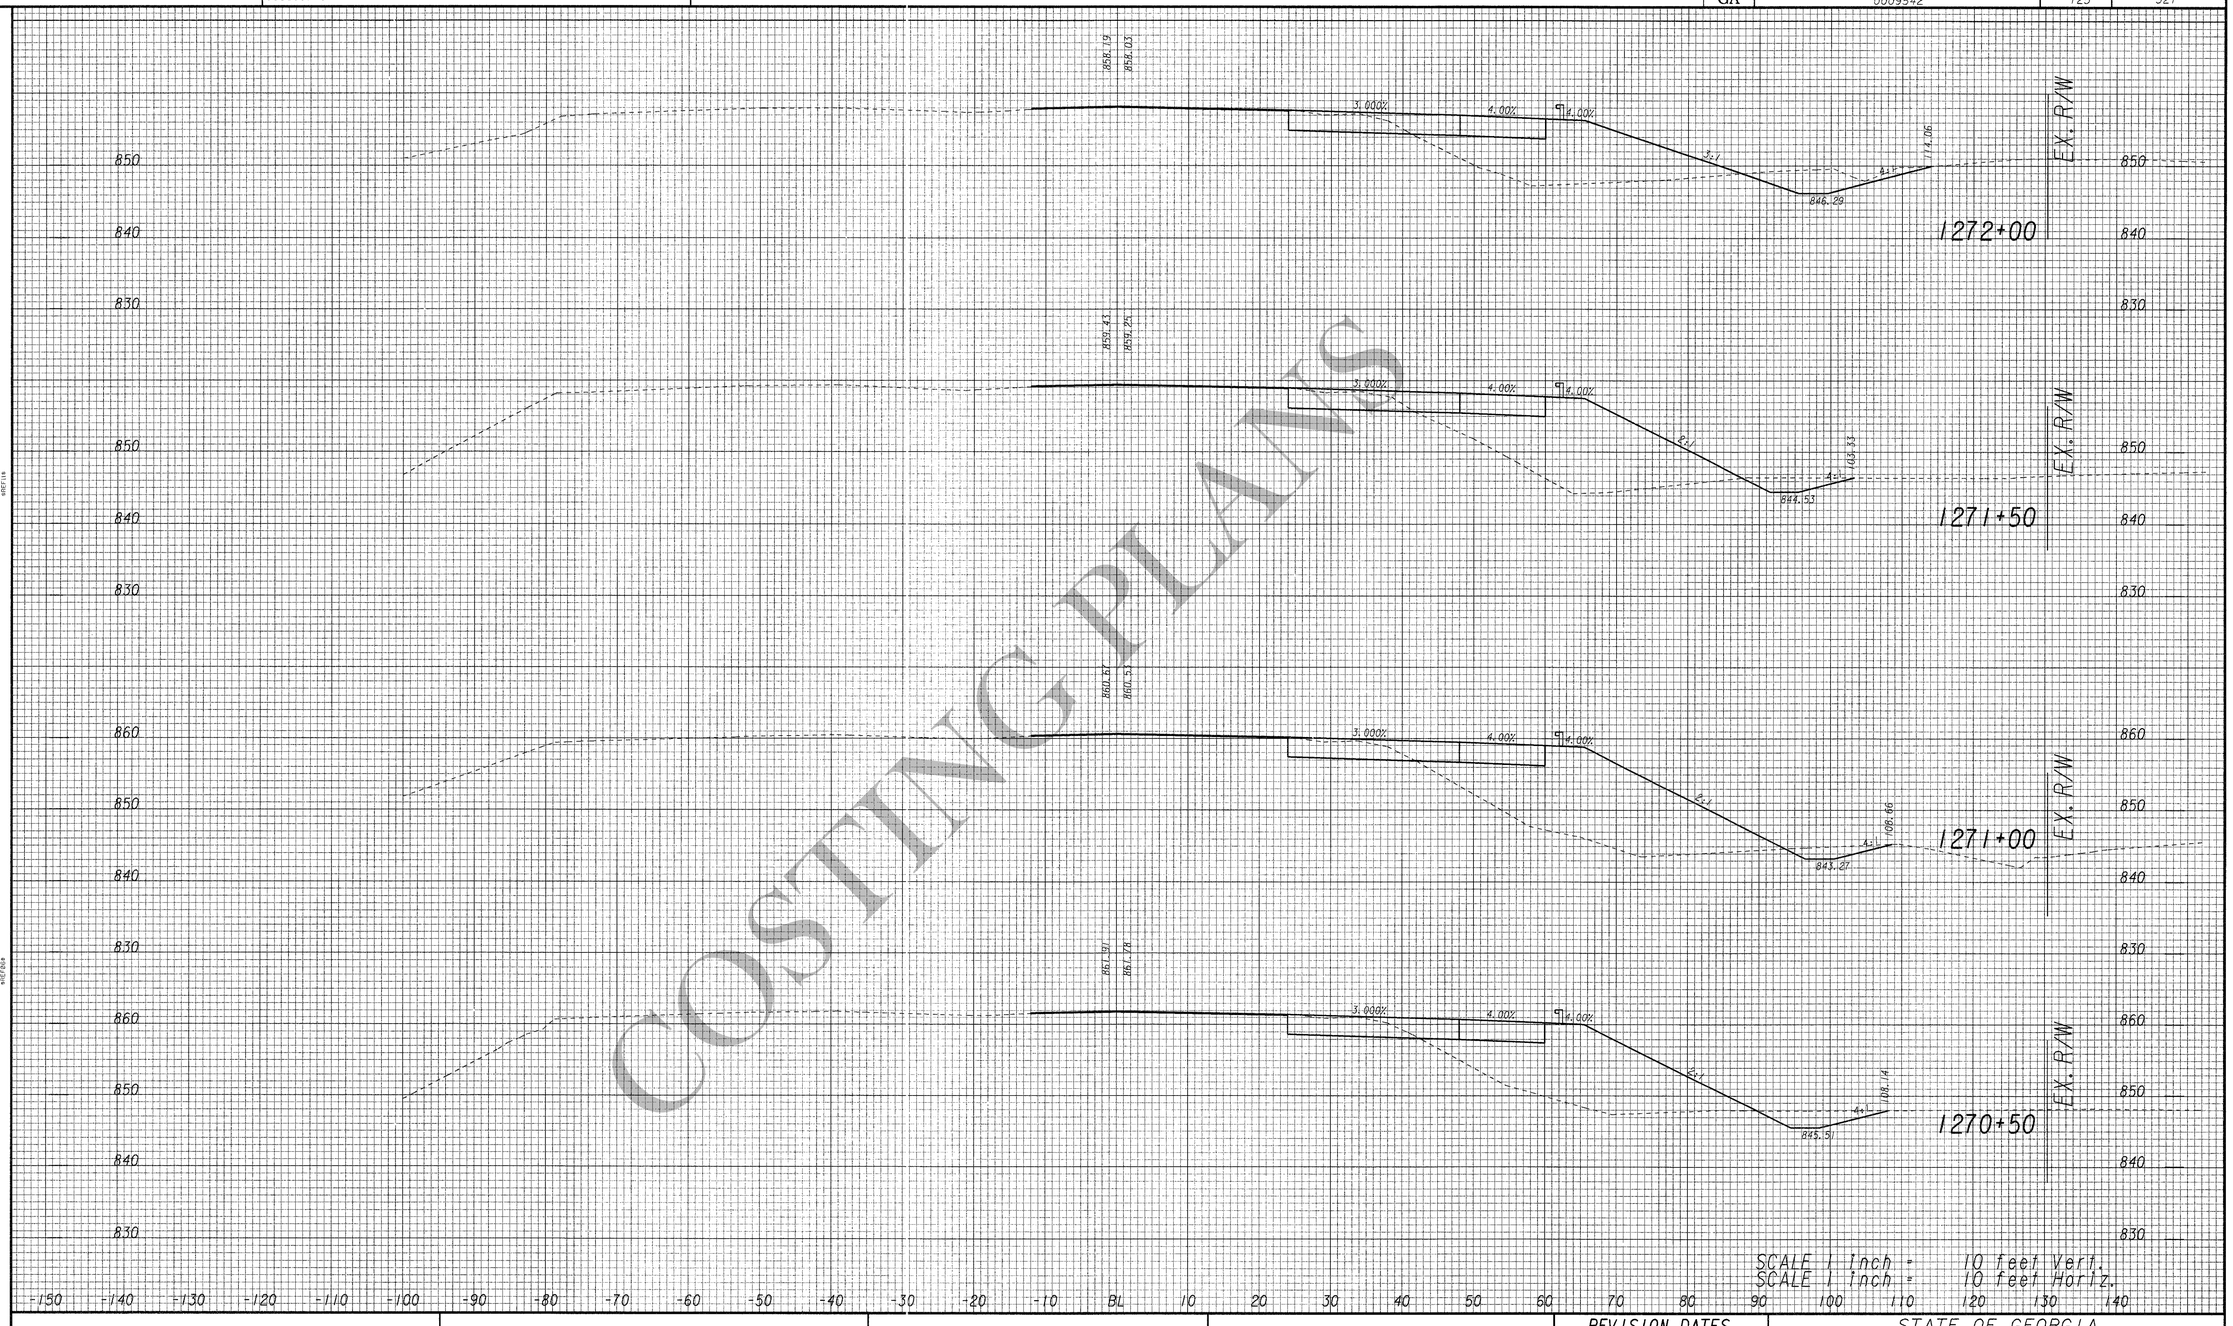

COSTING PLANS

ARCADIS
Infrastructure, environment, buildings

REVISION DATES

STATE OF GEORGIA
DEPARTMENT OF TRANSPORTATION
OFFICE: INNOVATIVE PROJECT DELIVERY

CROSS SECTIONS

I-20 EASTBOUND CD LANES
I-285 TO PANOLA ROAD

DRAWING No. 23-70

3/1/2007 SUXSEW