RELEASED FOR CONSTRUCTION - 12/05/11

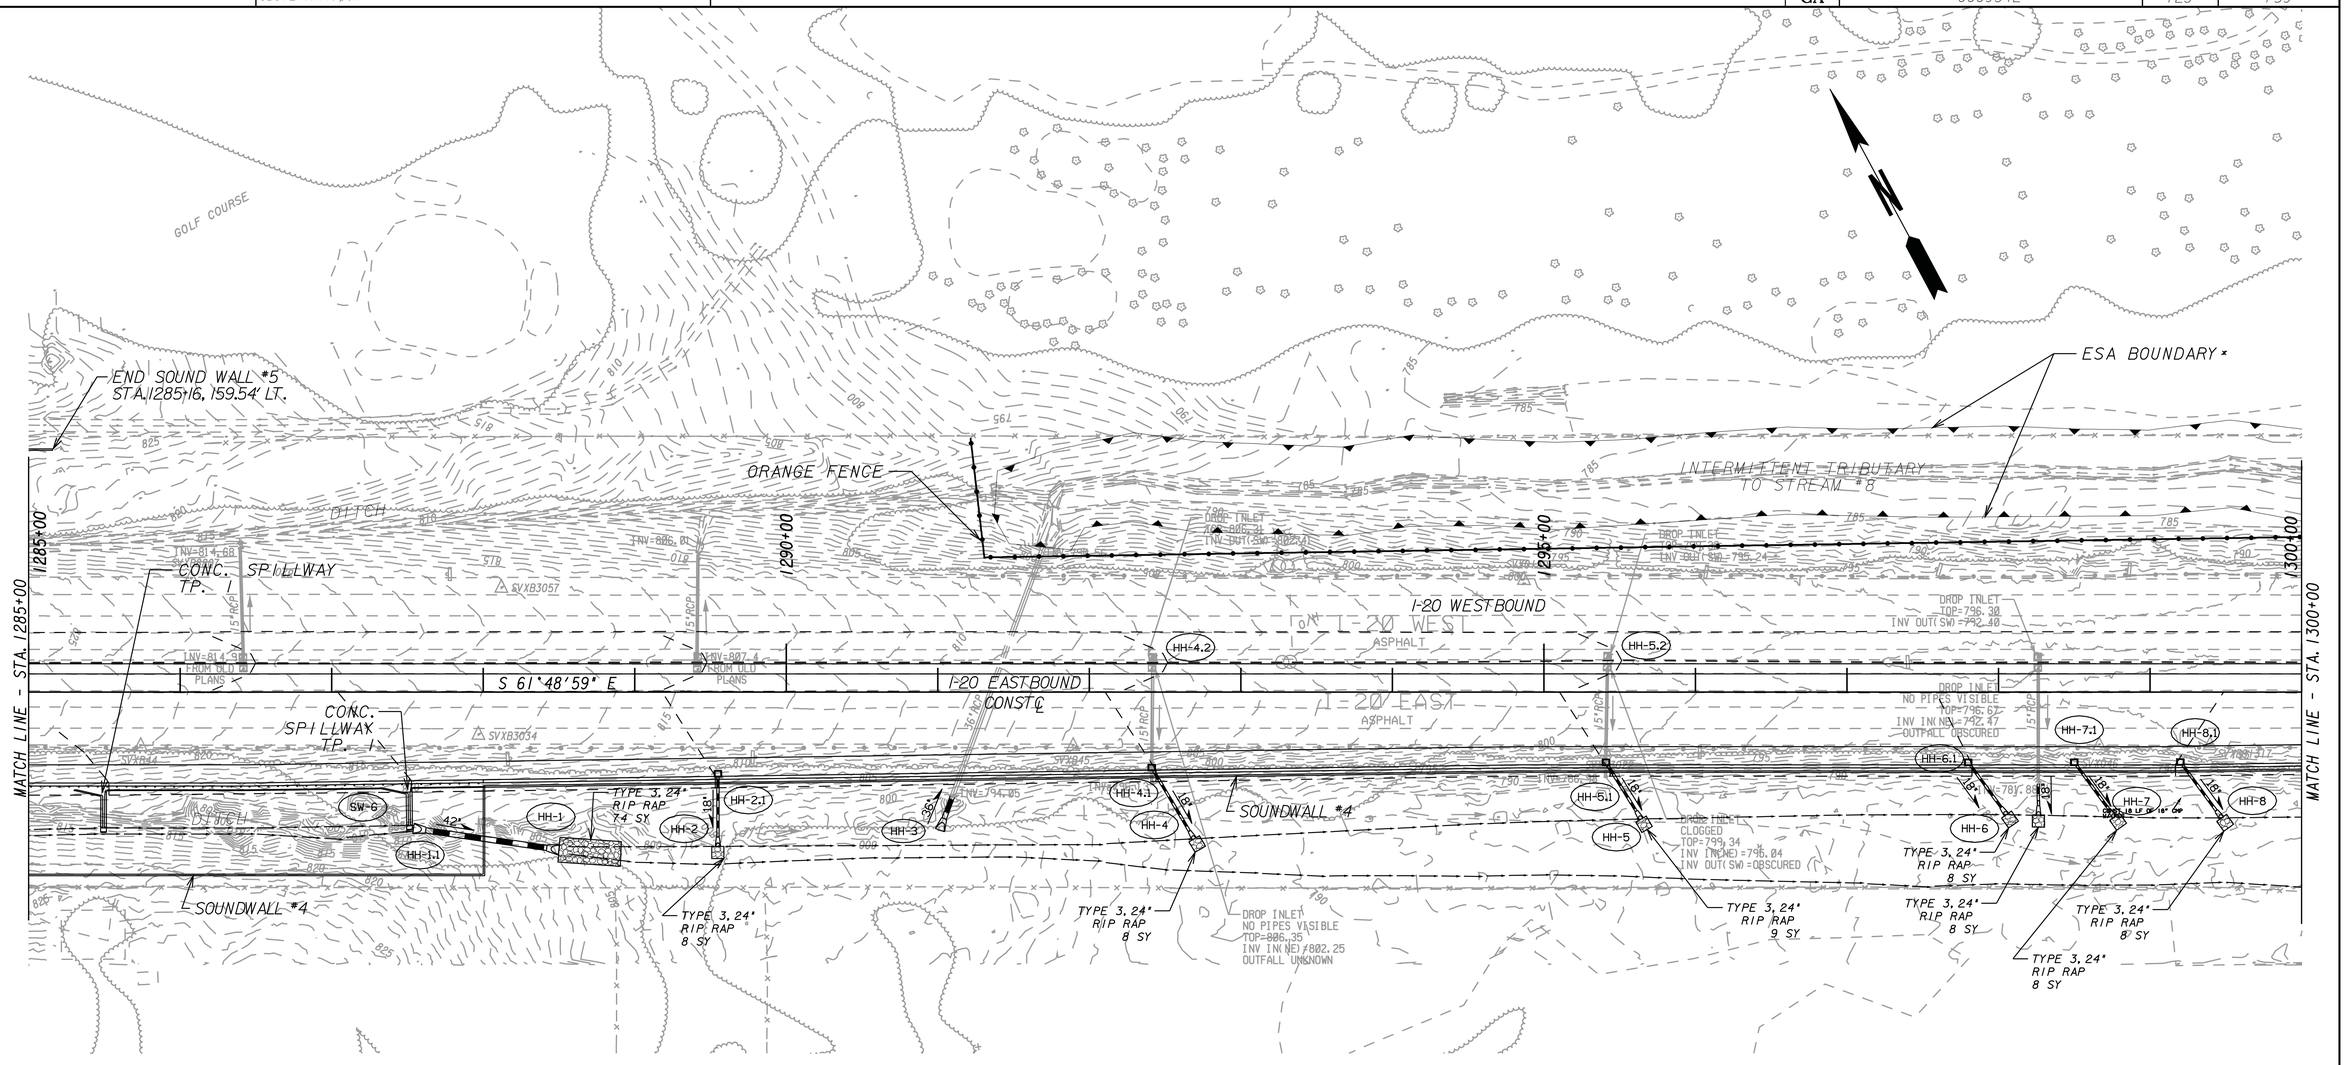

SW-5
1285+48.9 68.4 RT
I-20 MAINLINE
SPILLWAY TYPE 3
AREA: 0.22 AC
C = 0.95
Q = 2.3 CFS

SW-6
1287+51.16 66.92 RT
I-20 MAINLINE
SPILLWAY TYPE 3
AREA: 0.30 AC
C = 0.95
Q = 2.3 CFS

HH-1
1288+50.10 98.92 RT
I-20 MAINLINE
FES GA STD 1120
AREA: N/A
Q = 77.5 CFS
V = 17.6 FPS

HH-1.1
1287+61.46 90.08 RT
I-20 MAINLINE
HW GA STD 1001B
AREA: N/A

HH-2
1289+50.07 84.91 RT
I-20 MAINLINE
FES GA STD 1120
AREA: N/A
Q = 2.3 CFS
V = 10.9 FPS

HH-2.1
1289+50.04 53.49 RT
I-20 MAINLINE
DI GA STD 5001M
AREA: 0.30 AC
C = 0.95
Q = 2.3 CFS

HH-3
1291+03.3 85.7 RT
I-20 MAINLINE
HW GA STD 1001B
AREA: N/A
Q = 49.7 CFS

HH-4
1292+41.03 85.35 RT
I-20 MAINLINE
FES GA STD 1120
AREA: N/A
Q = 5.1 CFS
V = 10.3 FPS

HH-4.1
1292+41.30 49.33 RT
I-20 MAINLINE
DI GA STD 5001M
AREA: 0.39 AC
C = 0.95
Q = 2.9 CFS

HH-5
1295+40.82 71.28 RT
I-20 MAINLINE
FES GA STD 1120
AREA: N/A
Q = 5.1 CFS
V = 10.0 FPS

HH-5.1
1295+40.62 45.88 RT
I-20 MAINLINE
DI GA STD 5001M
AREA: 0.38 AC
C = 0.95
Q = 2.9 CFS

HH-6
1297+80.0 70.6 RT
I-20 MAINLINE
FES GA STD 1120
AREA: N/A
Q = 2.2 CFS
V = 8.7 FPS

HH-6.1
1297+80.0 45.9 RT
I-20 MAINLINE
DI GA STD 5001M
AREA: 0.29 AC
C = 0.95
Q = 2.2 CFS

HH-7
1298+50.0 70.7 RT
I-20 MAINLINE
FES GA STD 1120
AREA: N/A
Q = 1.5 CFS
V = 8.1 FPS

HH-7.1
1298+50.0 45.9 RT
I-20 MAINLINE
DI GA STD 5001M
AREA: 0.19 AC
C = 0.95
Q = 1.5 CFS

HH-8
1299+20.0 71.9 RT
I-20 MAINLINE
FES GA STD 1120
AREA: N/A
Q = 1.5 CFS
V = 8.0 FPS

HH-8.1
1299+20.0 45.7 RT
I-20 MAINLINE
DI GA STD 5001M
AREA: 0.33 AC
C = 0.95
Q = 1.5 CFS

THE LPA GROUP
TRANSPORTATION CONSULTANTS
A UNIT OF MICHAEL BAKER CORPORATION
3595 ENGINEERING DRIVE
NORCROSS, GEORGIA 30092
(770) 263-9118

SCALE IN FEET
0 50 100 200

REVISION DATES

STATE OF GEORGIA
DEPARTMENT OF TRANSPORTATION
OFFICE: INNOVATIVE PROGRAM DELIVERY

DRAINAGE AREA MAP

I-20 EASTBOUND CD LANES
I-285 TO PANOLA ROAD

DRAWING No. 21-012