STATE	PROJECT NUMBER	SHEET NO.	TOTAL SHEETS
GA	0009542	141	321

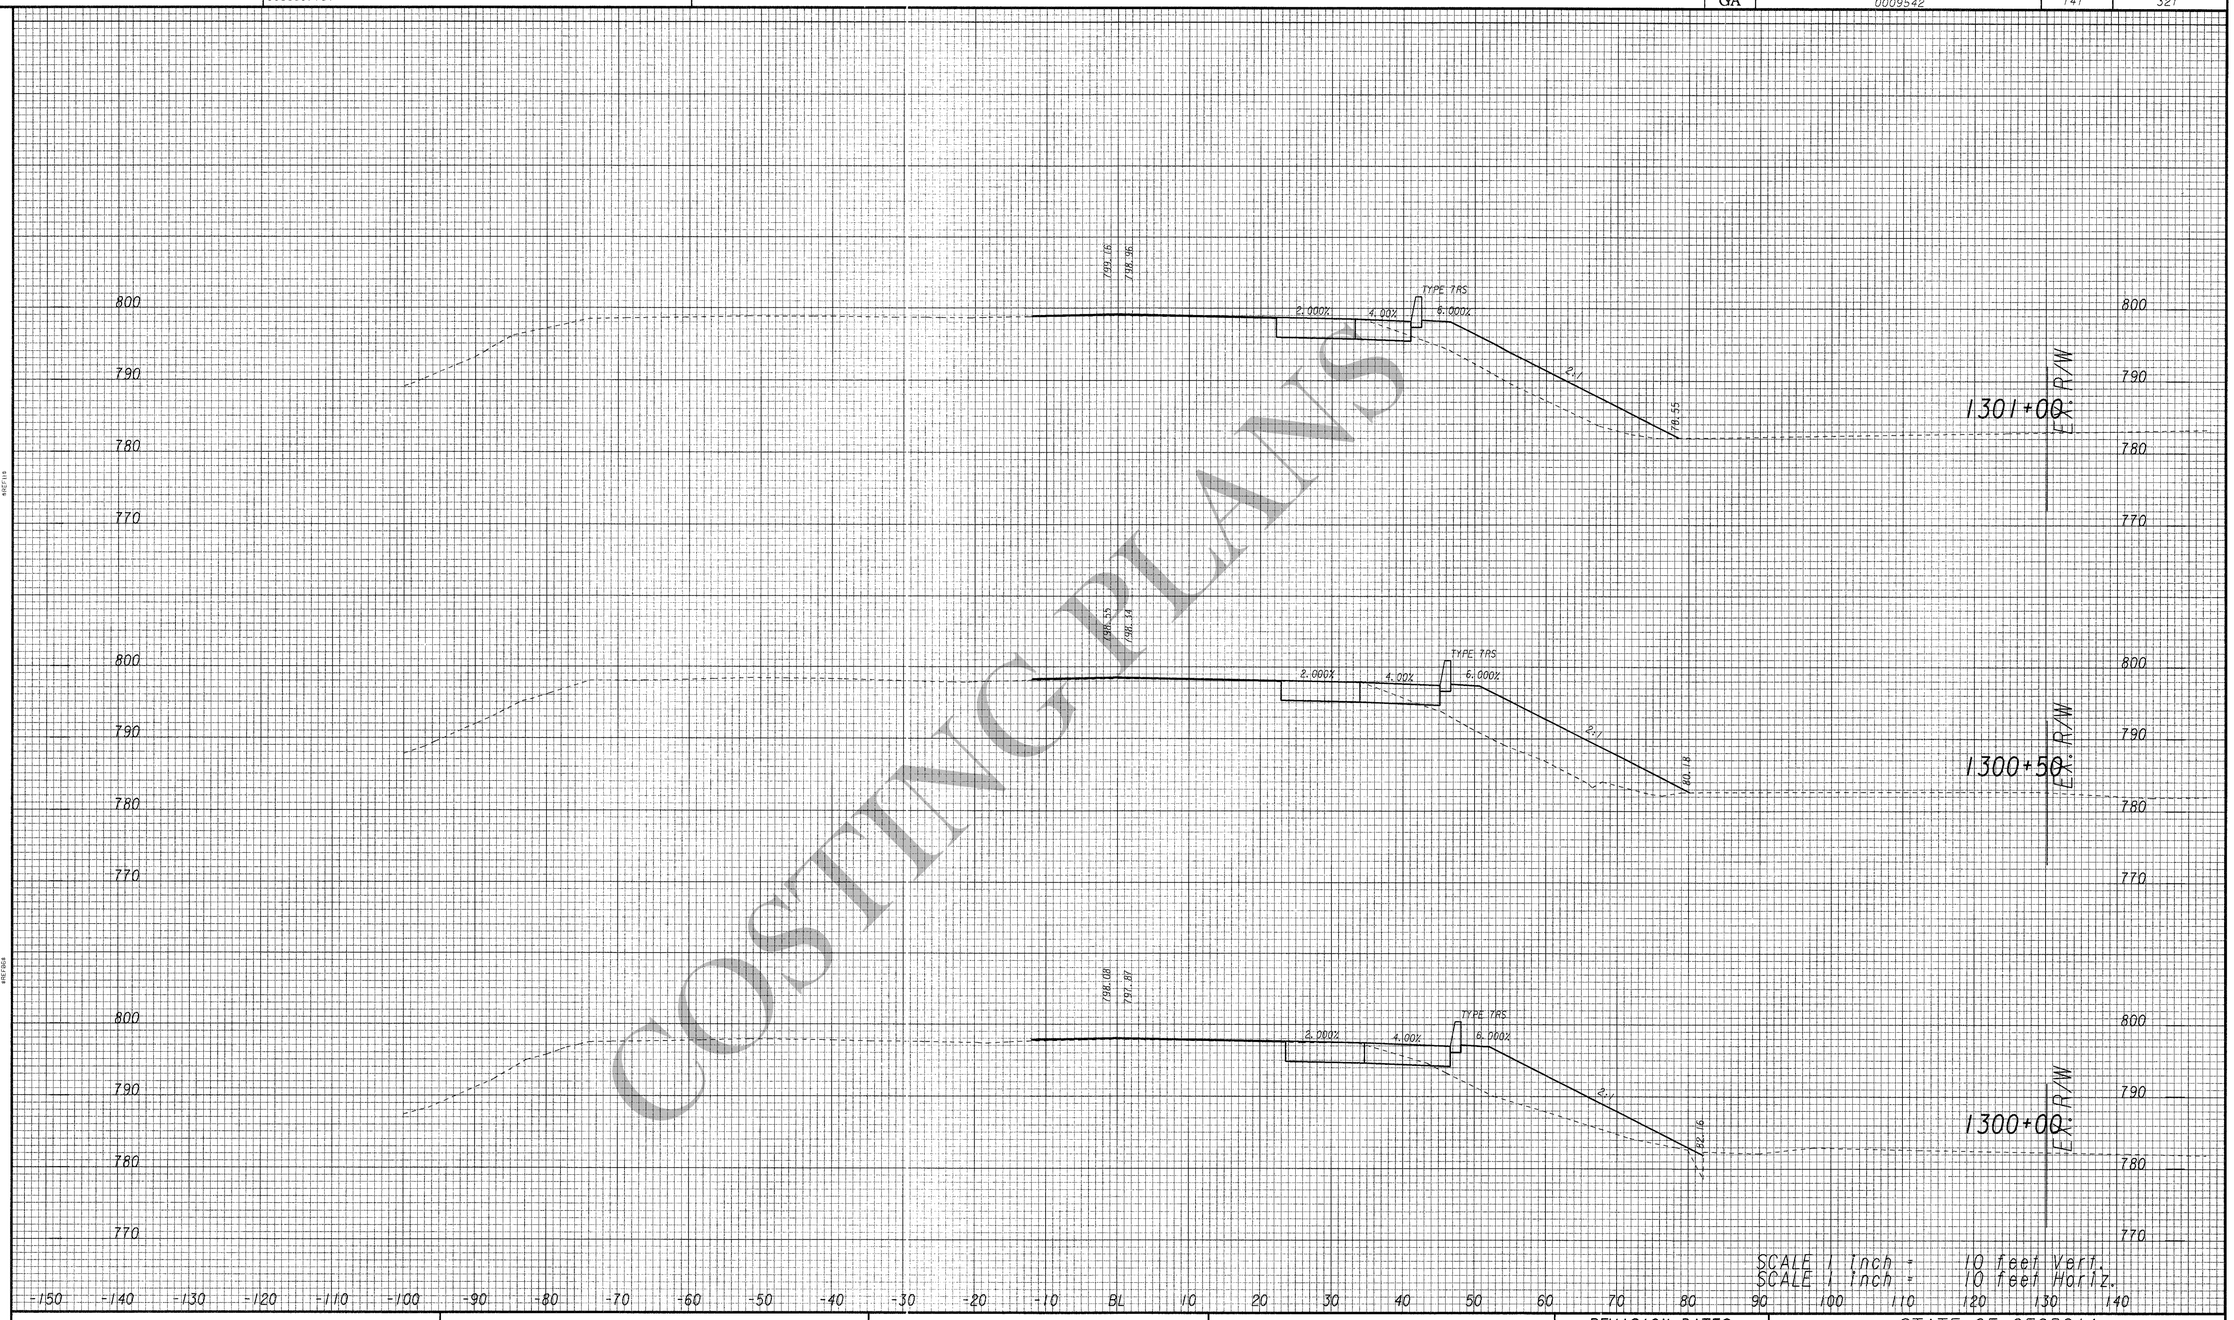

COSTING PLANS

ARCADIS
Infrastructure, environment, buildings

REVISION DATES

STATE OF GEORGIA
DEPARTMENT OF TRANSPORTATION
OFFICE: INNOVATIVE PROJECT DELIVERY

CROSS SECTIONS

I-20 EASTBOUND CD LANES
I-285 TO PANOLA ROAD

DRAWING No. 23-86

3/1/2007 SUXSEW