9/29/2010 11:15:21 AM	PRF	q:\fra\gad10102\rdy\dgn\0009542xs01.dgn	
$(_USER_)	003889.tbl		

STATE	PROJECT NUMBER	SHEET NO.	TOTAL SHEETS
GA	0009542	142	321

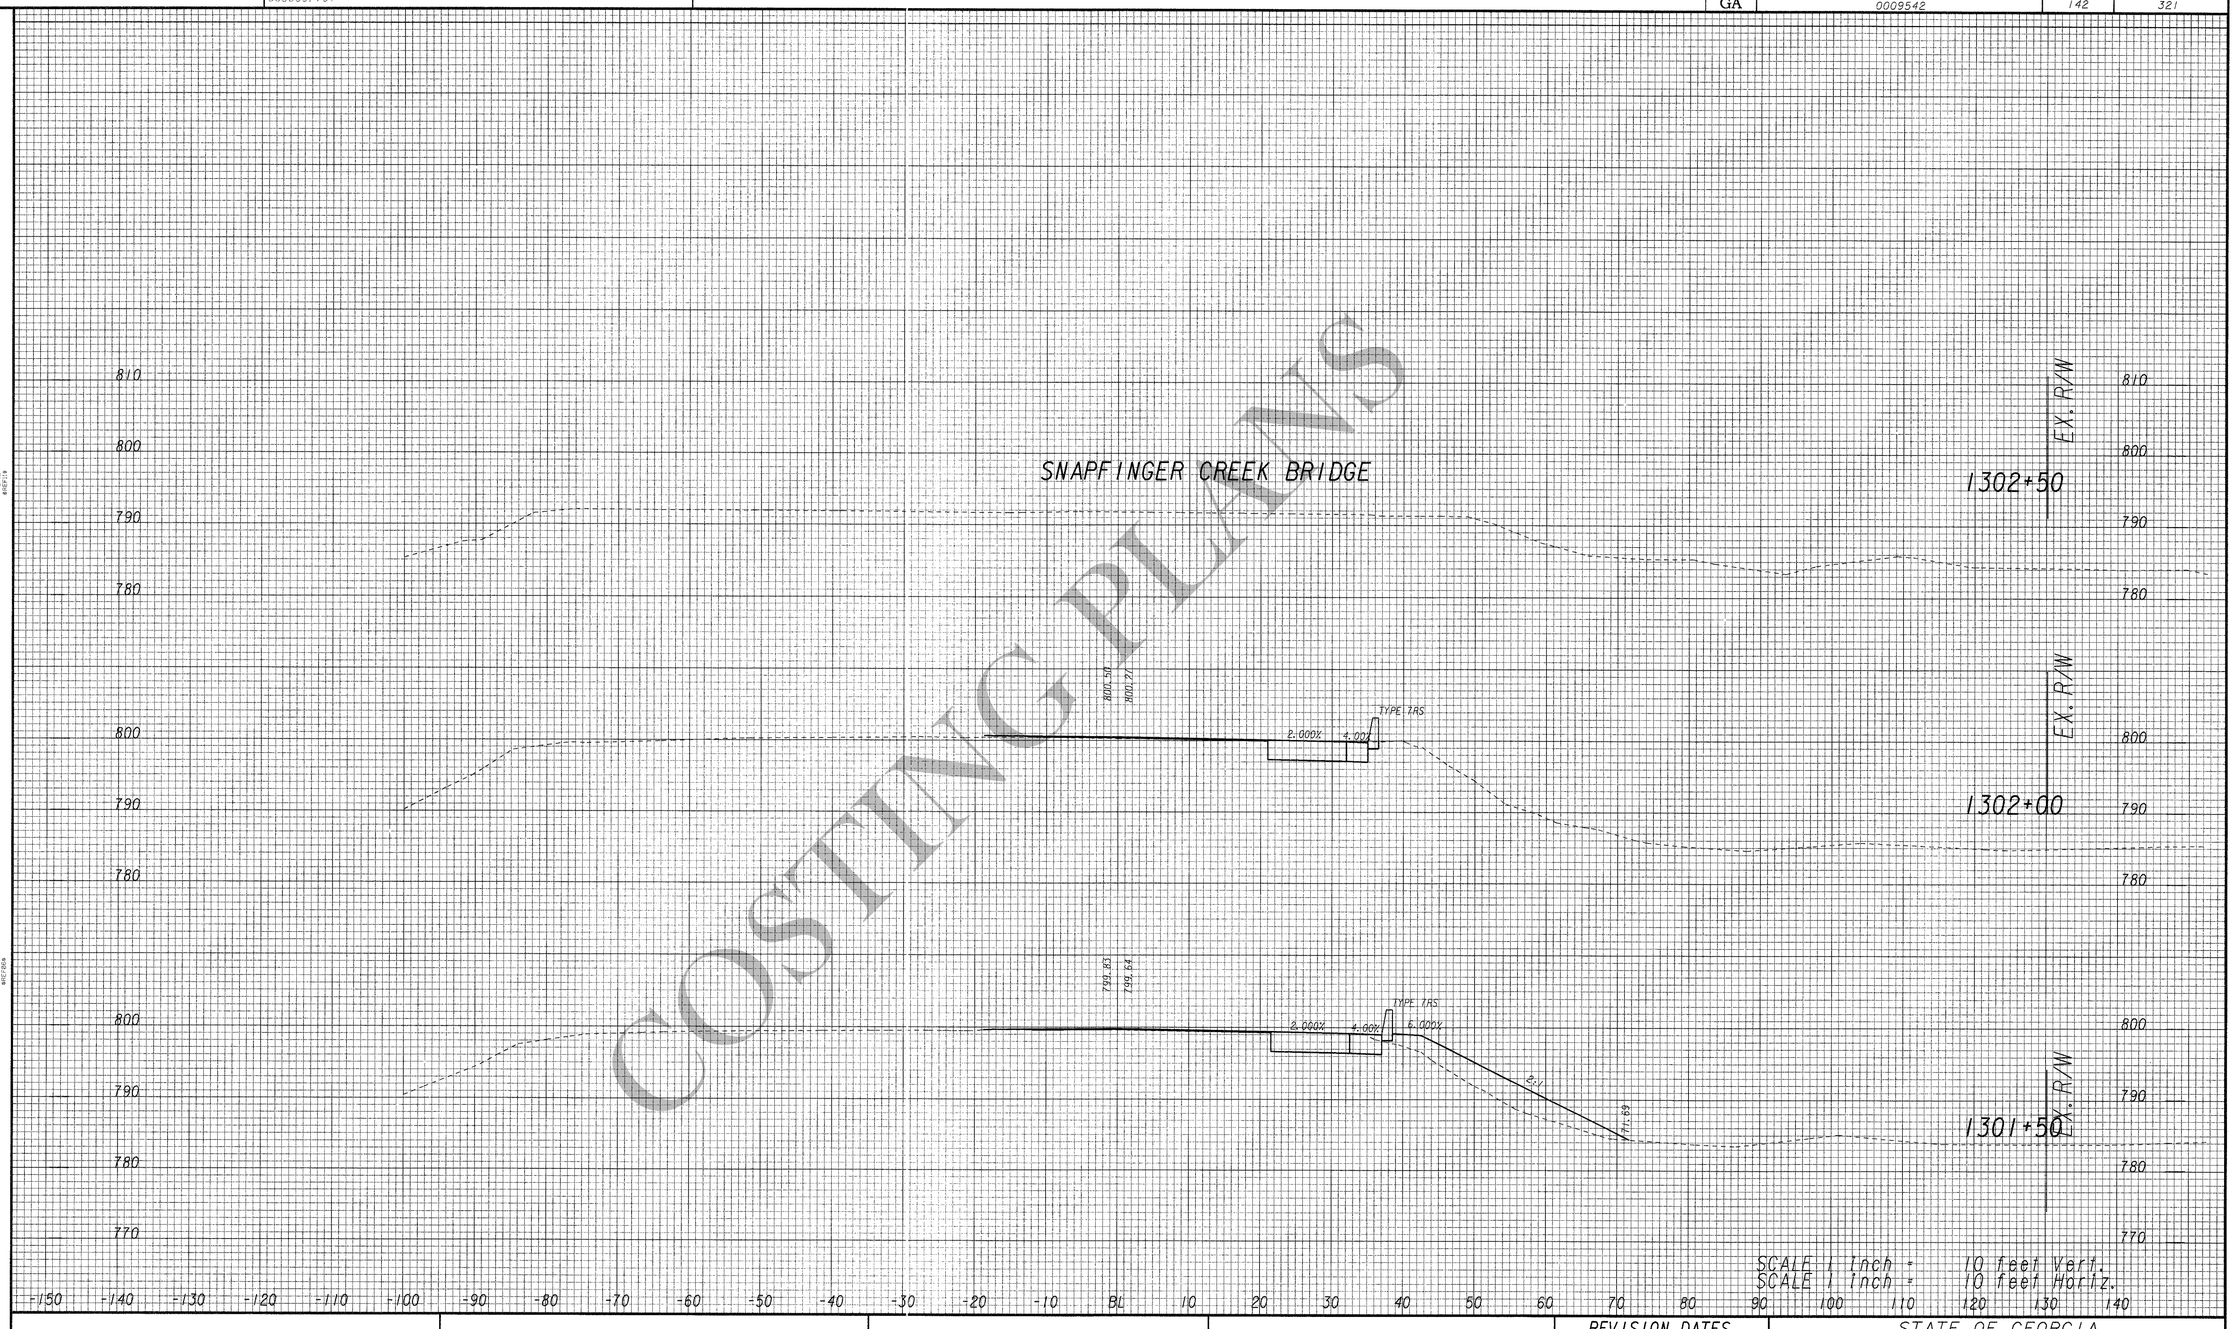

SCALE 1 inch = 10 feet Vert.
SCALE 1 inch = 10 feet Horiz.

COSTING PLANS

ARCADIS
Infrastructure, environment, buildings

REVISION DATES		

STATE OF GEORGIA
DEPARTMENT OF TRANSPORTATION
OFFICE: INNOVATIVE PROJECT DELIVERY

CROSS SECTIONS

I-20 EASTBOUND CD LANES
I-285 TO PANOLA ROAD

DRAWING No. 23-87

3/1/2007 SUKSEW