9/29/2010	11:15:22 AM	PRF	g:\tra\gadt0102\rdy\dgn\0009542x01.dgn	STATE	PROJECT NUMBER	SHEET NO.	TOTAL SHEETS
$(_USER_)		003889.tbl		GA	0009542	146	321

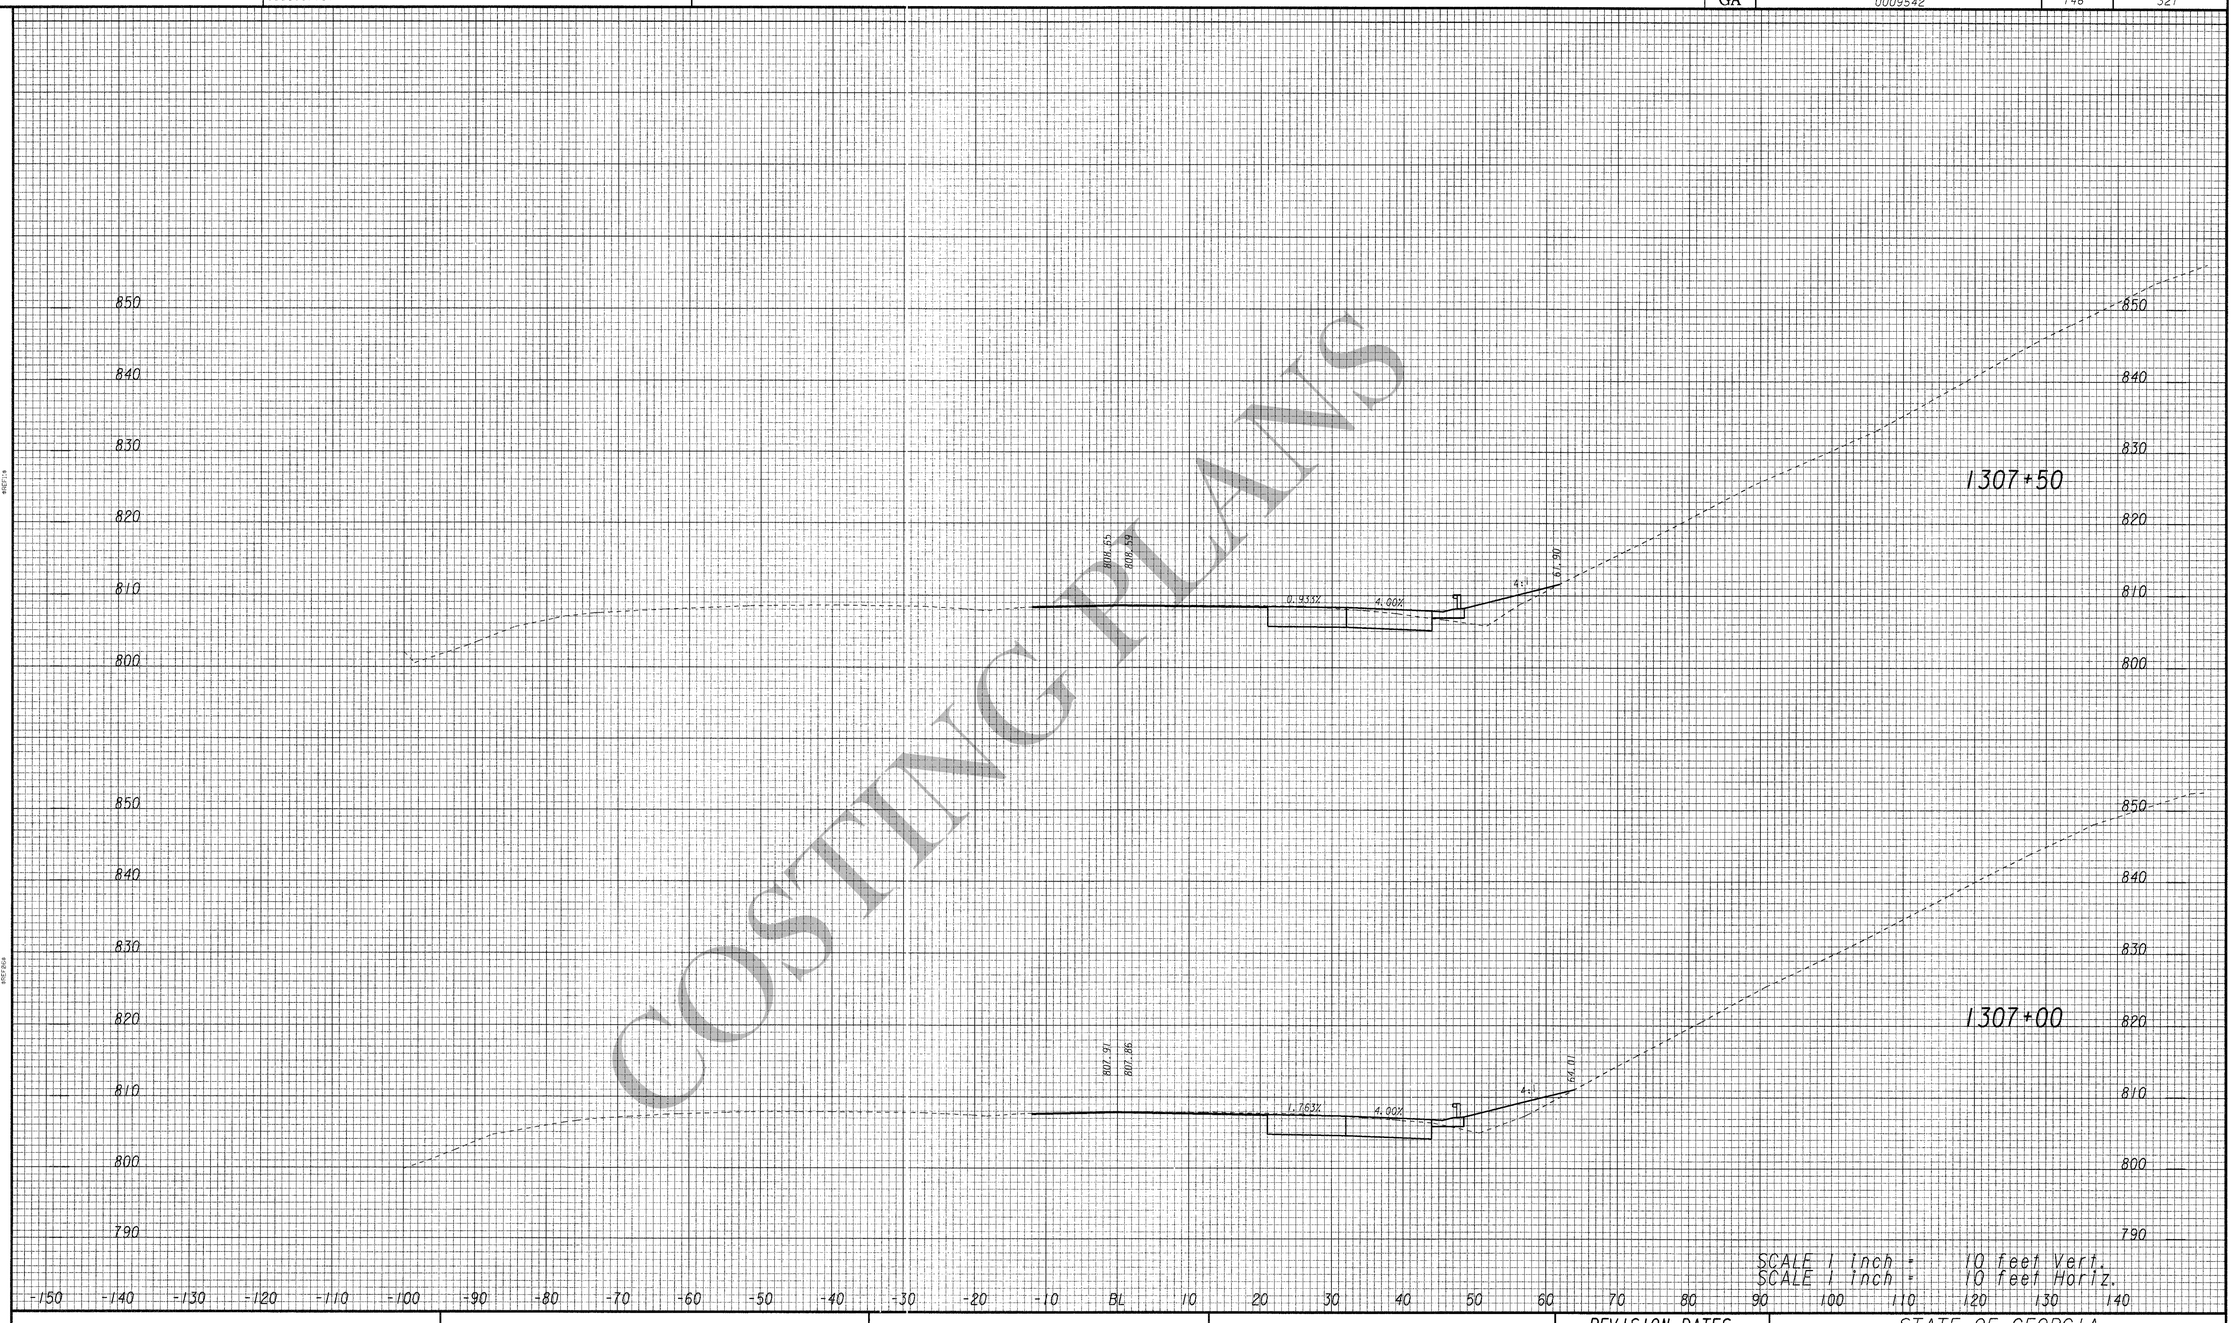

COSTING PLANS

ARCADIS
Infrastructure, environment, buildings

REVISION DATES		

STATE OF GEORGIA
DEPARTMENT OF TRANSPORTATION
OFFICE: INNOVATIVE PROJECT DELIVERY

CROSS SECTIONS

I-20 EASTBOUND CD LANES
I-285 TO PANOLA ROAD

DRAWING No. 23-91

3/1/2007 SUXSEW