9/29/2010 11:15:24 AM PRF
$(_USER_) 003889.tbl

g:\fra\gadf0102\rdy\dgn\0009542s01.dgn

STATE	PROJECT NUMBER	SHEET NO.	TOTAL SHEETS
GA	0009542	152	321

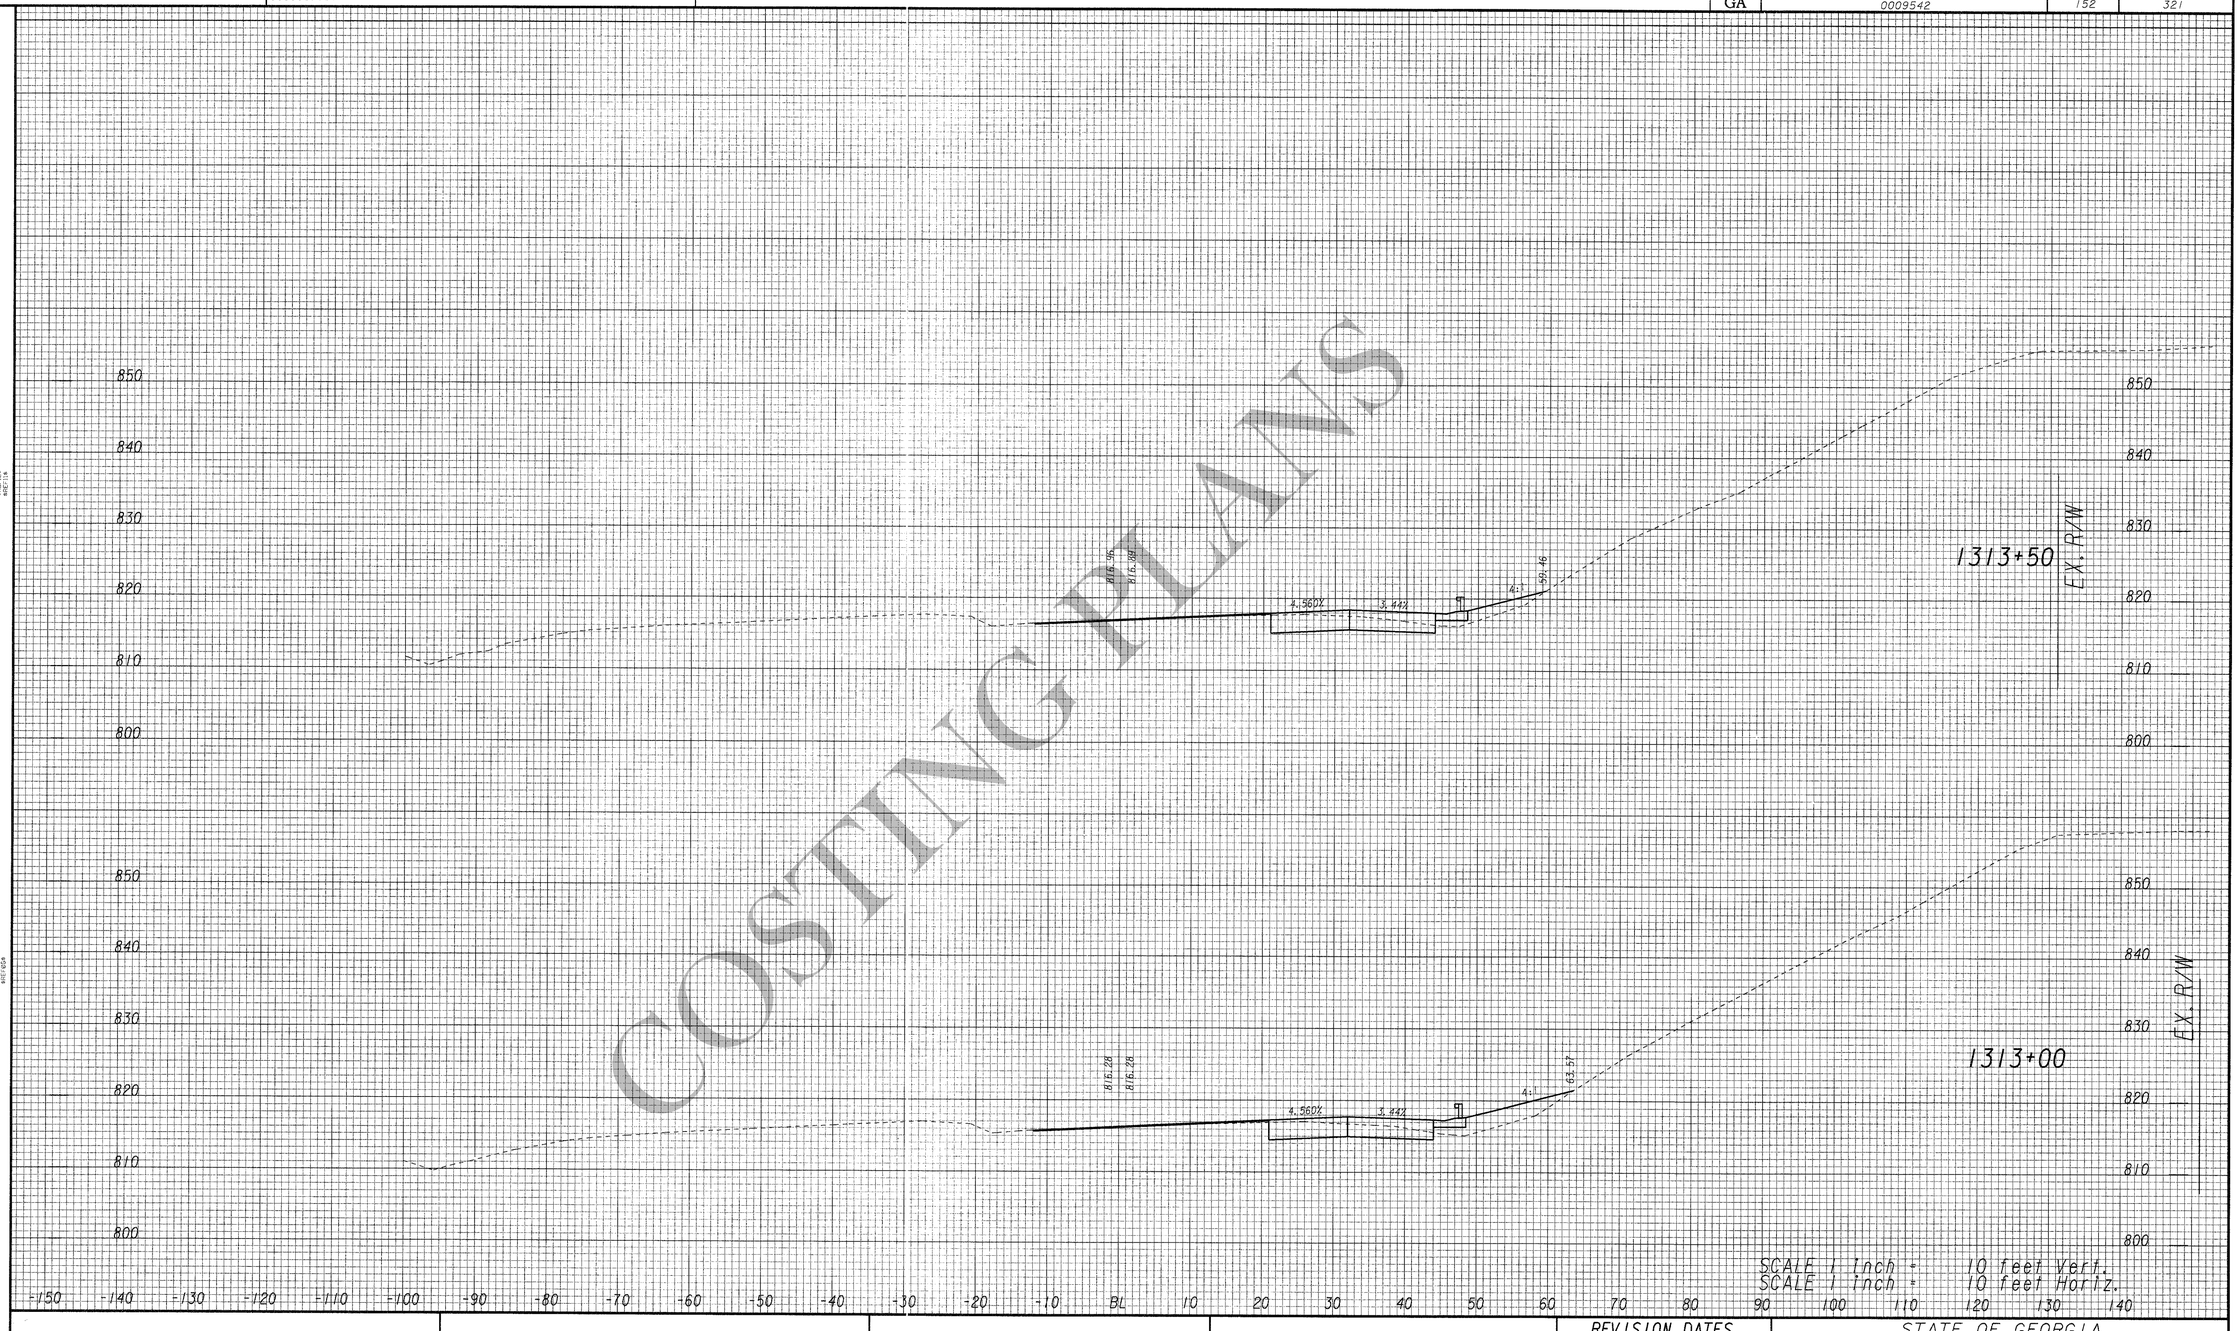

COSTING RELEASE

ARCADIS
Infrastructure, environment, buildings

REVISION DATES

STATE OF GEORGIA
DEPARTMENT OF TRANSPORTATION
OFFICE: INNOVATIVE PROJECT DELIVERY

CROSS SECTIONS

I-20 EASTBOUND CD LANES
I-285 TO PANOLA ROAD

DRAWING No. 23-97

3/1/2007 SUXSEW