9/29/2010 11:15:30 AM PRF
$(_USER_) 003889.tbl
q:\tro\gad10102\rdy\dgn\0009542x01.dgn

STATE	PROJECT NUMBER	SHEET NO.	TOTAL SHEETS
GA	0009542	167	321

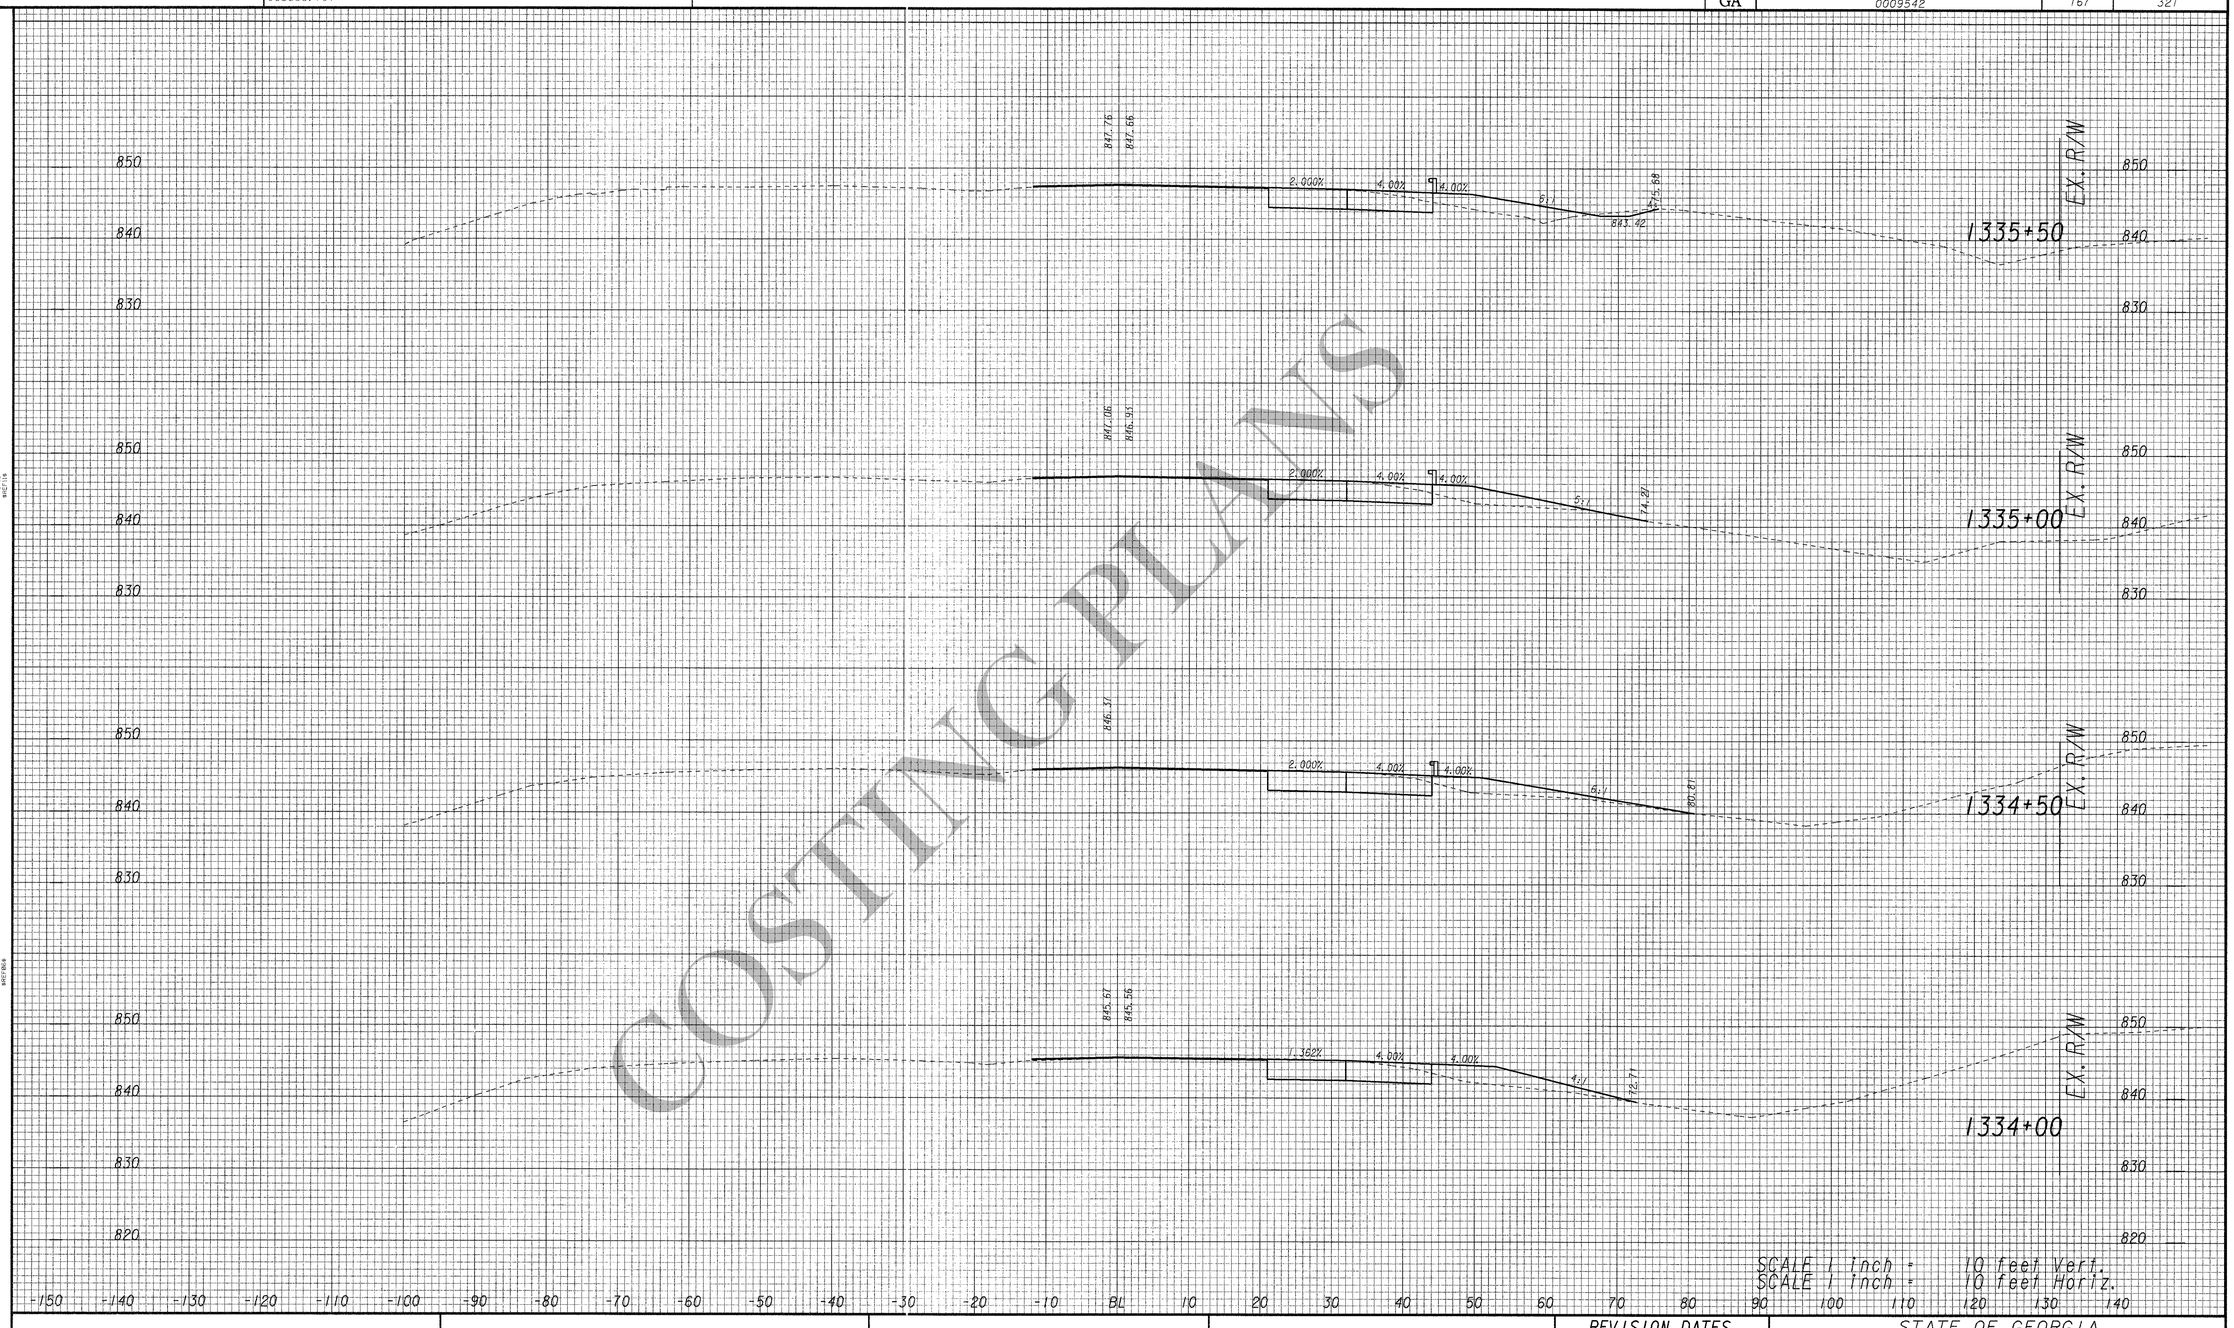

SCALE 1 Inch = 10 feet Vert.
SCALE 1 Inch = 10 feet Horiz.

COSTING PLANS

ARCADIS
Infrastructure, environment, buildings

REVISION DATES

STATE OF GEORGIA
DEPARTMENT OF TRANSPORTATION
OFFICE: INNOVATIVE PROJECT DELIVERY

CROSS SECTIONS

I-20 EASTBOUND CD LANES
I-285 TO PANOLA ROAD

DRAWING No. 23-112

3/1/2007 SUXSEW