9/29/2010 11:15:30 AM | PRF | 003889.tbl | g:\ira\gadt0102\rdy\dgn\009542xs01.dgn

STATE	PROJECT NUMBER	SHEET NO.	TOTAL SHEETS
GA	0009542	168	321

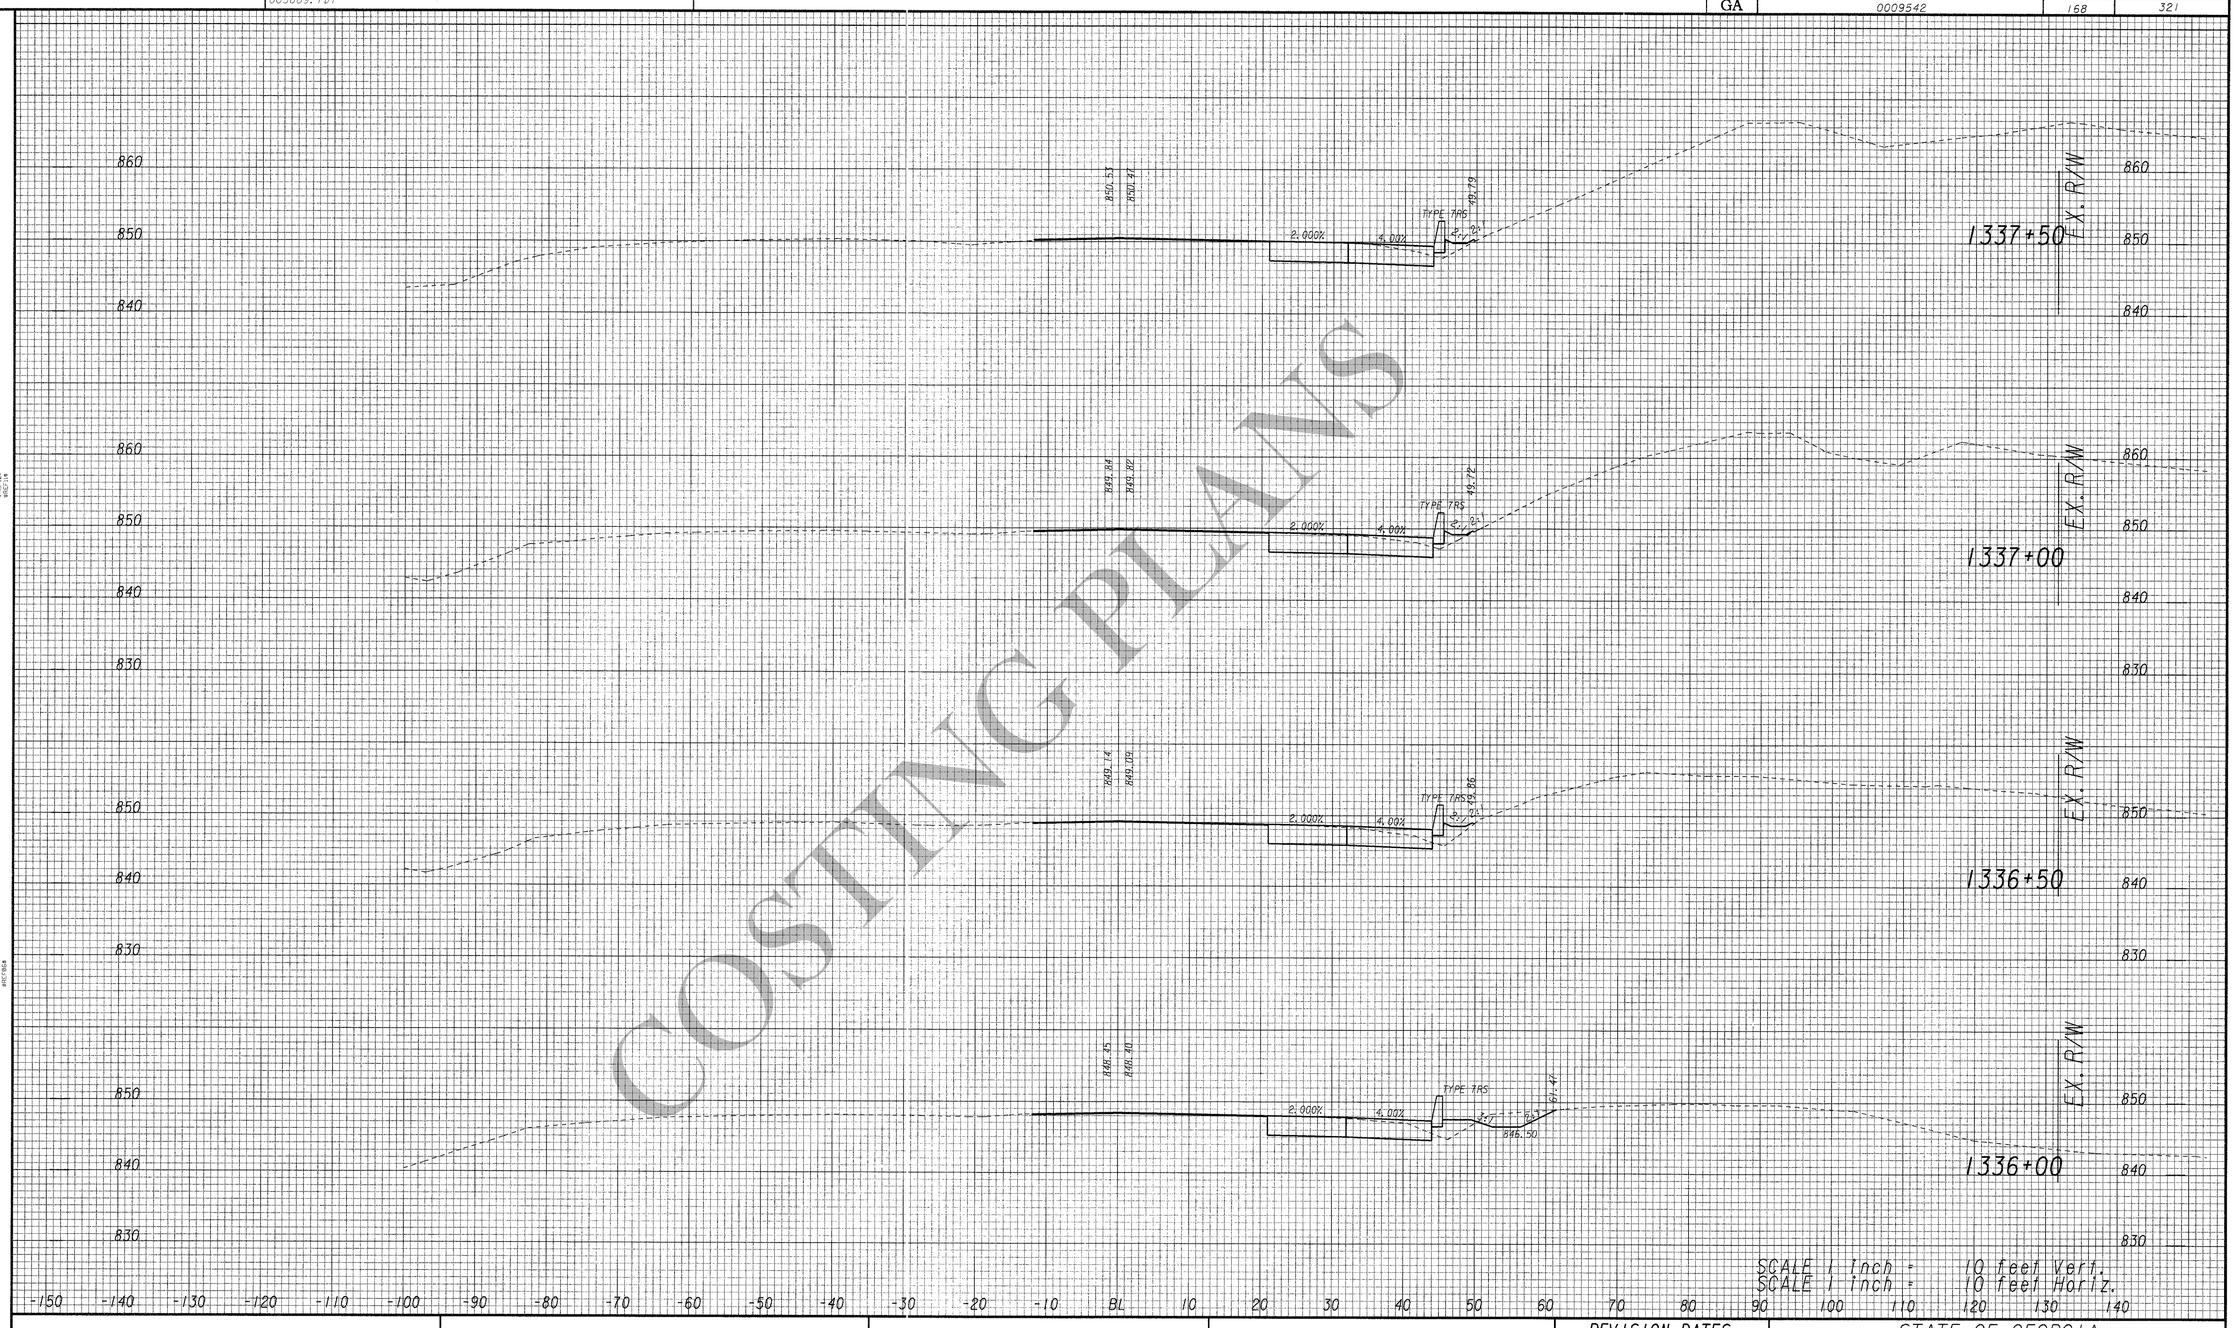

COSTING PLANS

ARCADIS
Infrastructure, environment, buildings

REVISION DATES

STATE OF GEORGIA
DEPARTMENT OF TRANSPORTATION
OFFICE: INNOVATIVE PROJECT DELIVERY

CROSS SECTIONS

I-20 EASTBOUND CD LANES
I-285 TO PANOLA ROAD

DRAWING No. 23-113

3/1/2007 SUKSEW