9/29/2010 $(_USER_) | 11:15:40 AM | PRF 003889.tbl | q:\ira\gadt0102\rdy\dgn\0095421x01.dgn

STATE	PROJECT NUMBER	SHEET NO.	TOTAL SHEETS
GA	0009542	192	321

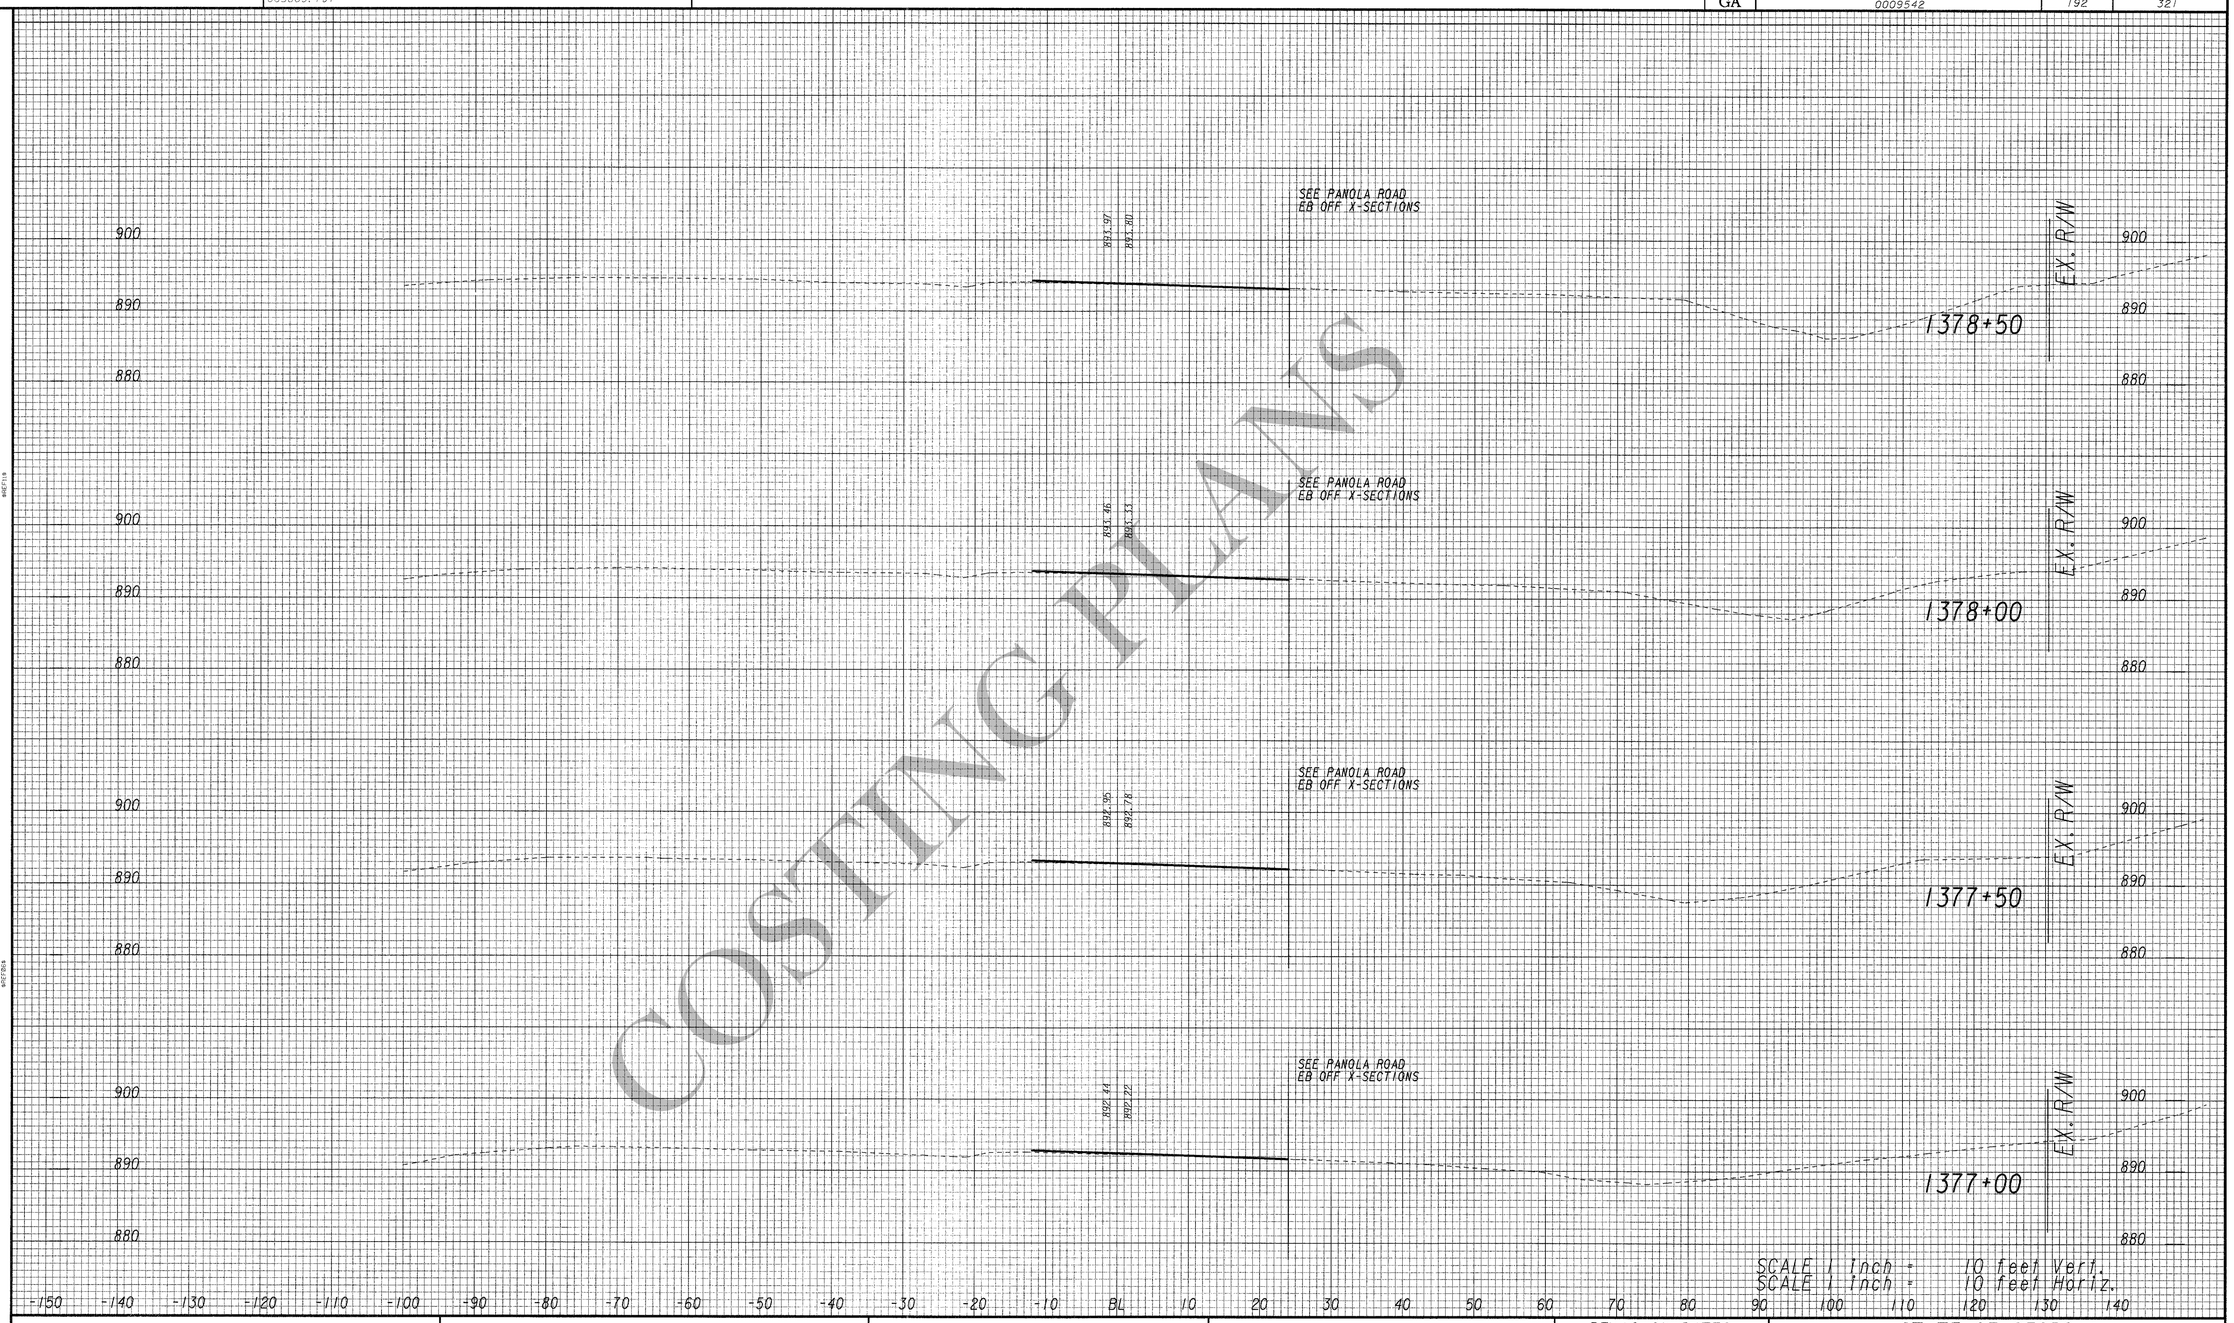

SCALE 1 inch = 10 feet Vert.
SCALE 1 inch = 10 feet Horiz.

COSTING PLANS

ARCADIS
Infrastructure, environment, buildings

REVISION DATES

STATE OF GEORGIA
DEPARTMENT OF TRANSPORTATION
OFFICE: INNOVATIVE PROJECT DELIVERY

CROSS SECTIONS

I-20 EASTBOUND CD LANES
I-285 TO PANOLA ROAD

DRAWING No. 23-137

3/1/2007 SUXSEW