9/29/2010	11:15:43 AM	PRF	g:\ira\gad10102\rdy\dgn\0095422x01.dgn	STATE	PROJECT NUMBER	SHEET NO.	TOTAL SHEETS
$(_USER_)		003889.tbl		GA	0009542	199	321

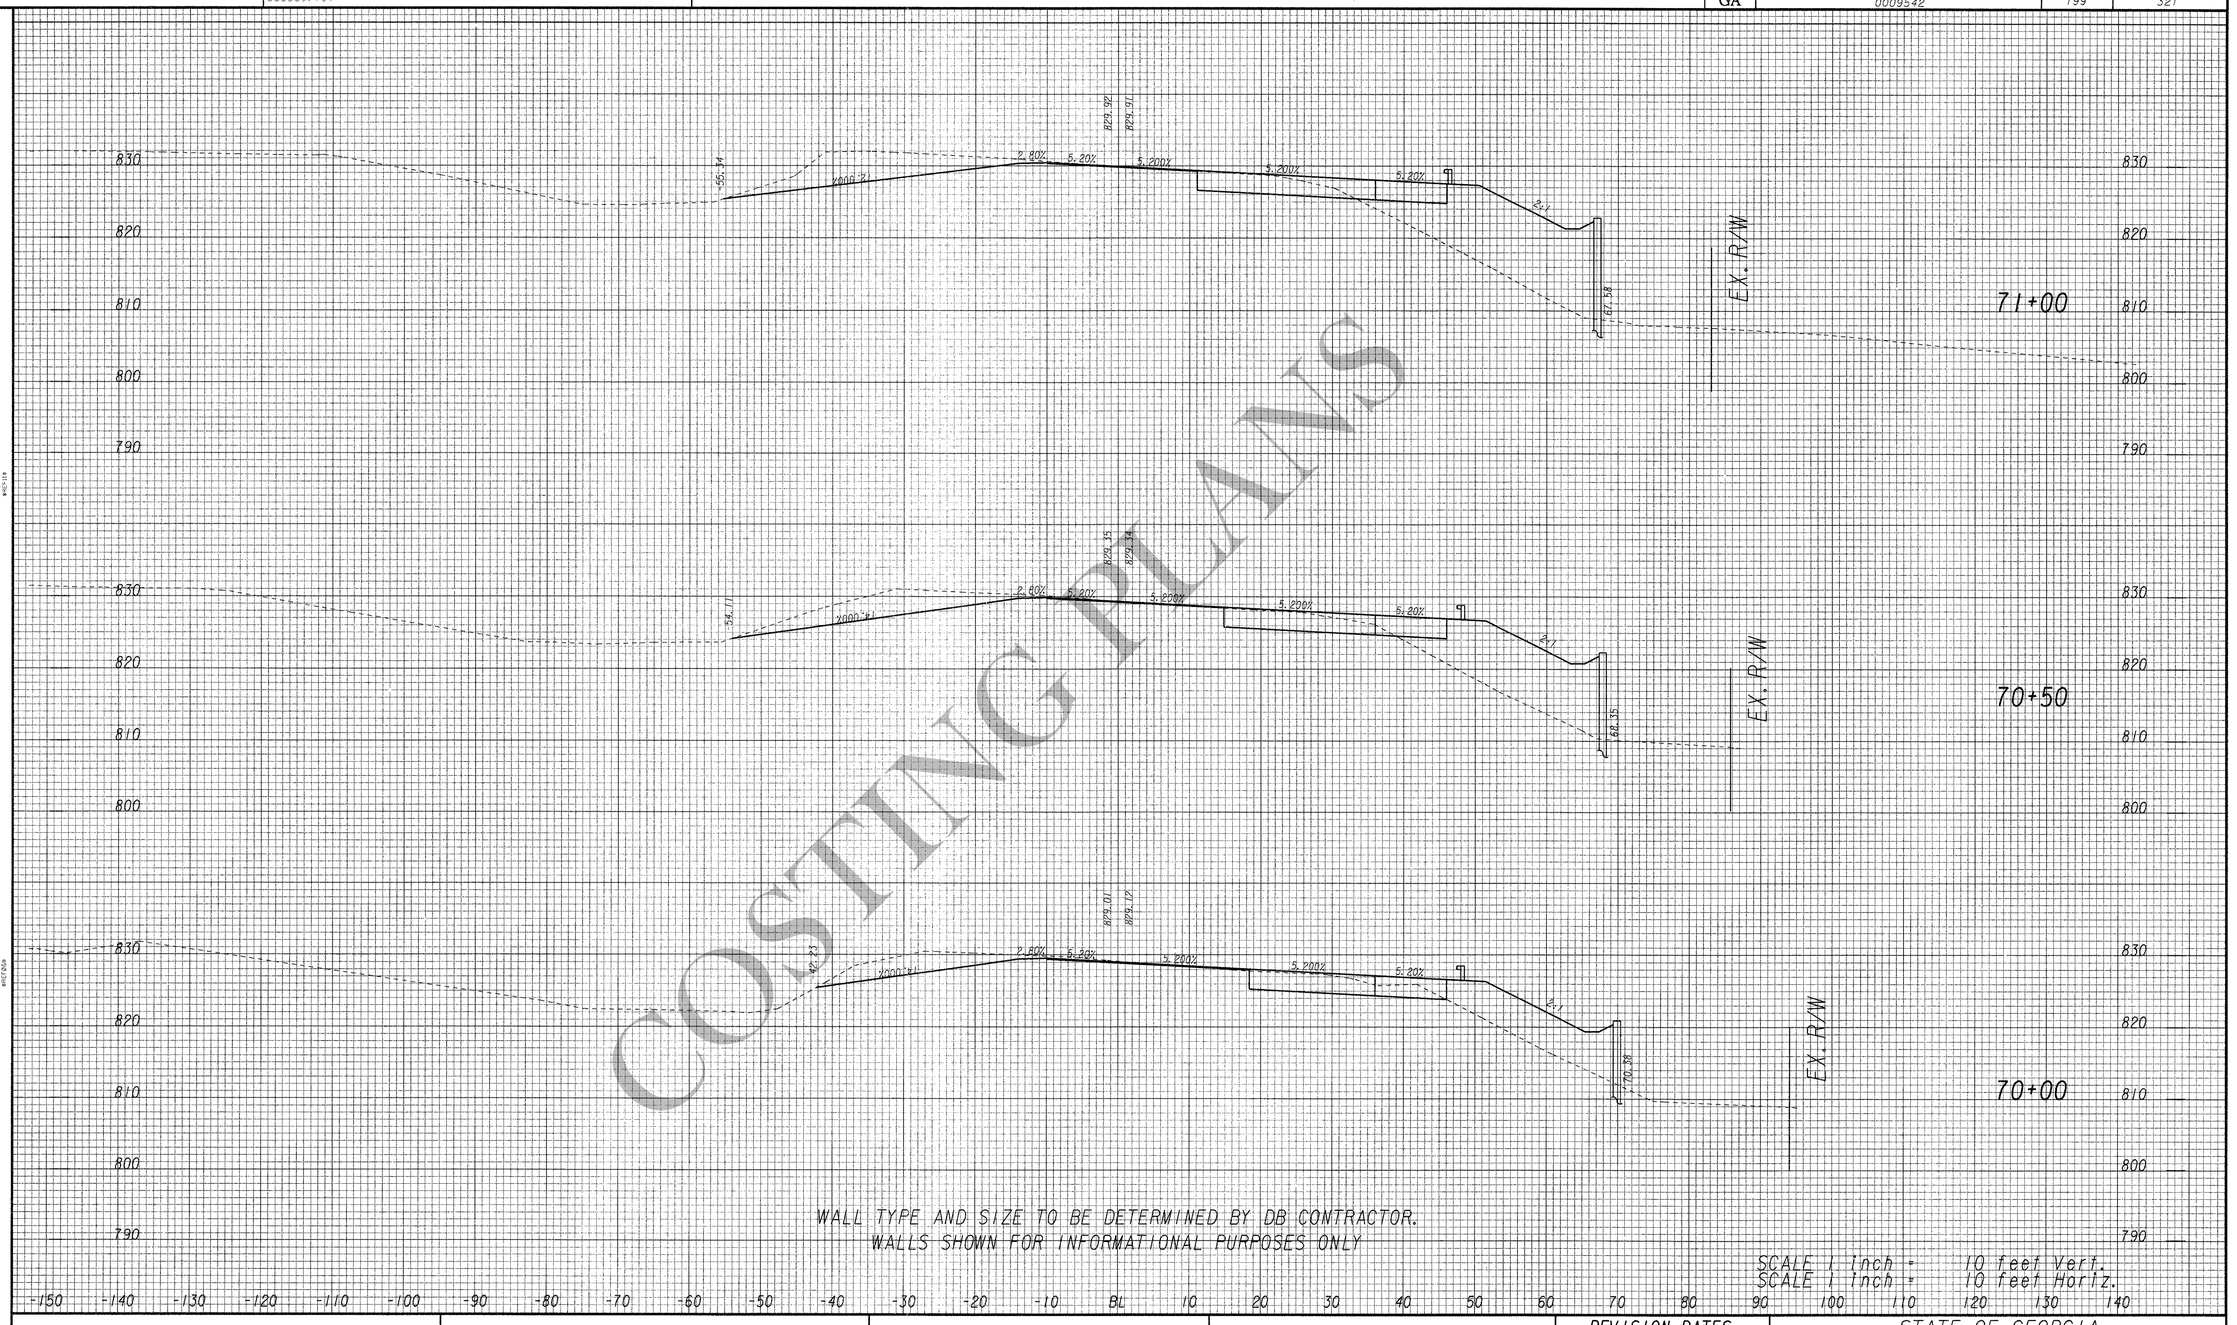

COSTING PLANS

ARCADIS
Infrastructure, environment, buildings

REVISION DATES	STATE OF GEORGIA DEPARTMENT OF TRANSPORTATION
	OFFICE: INNOVATIVE PROJECT DELIVERY
	CROSS SECTIONS
	I-20 EB CD RAMP
	DRAWING NO. 23-144

3/1/2007 SUXSEW