9/29/2010 | 11:15:43 AM | PRF | 003889.tbl | SEE I-20 EASTBOUND X-SECTIONS | q:\fra\gadot0102\rdy\dgn\0009542xs01.dgn

STATE	PROJECT NUMBER	SHEET NO.	TOTAL SHEETS
GA	0009542	200	321

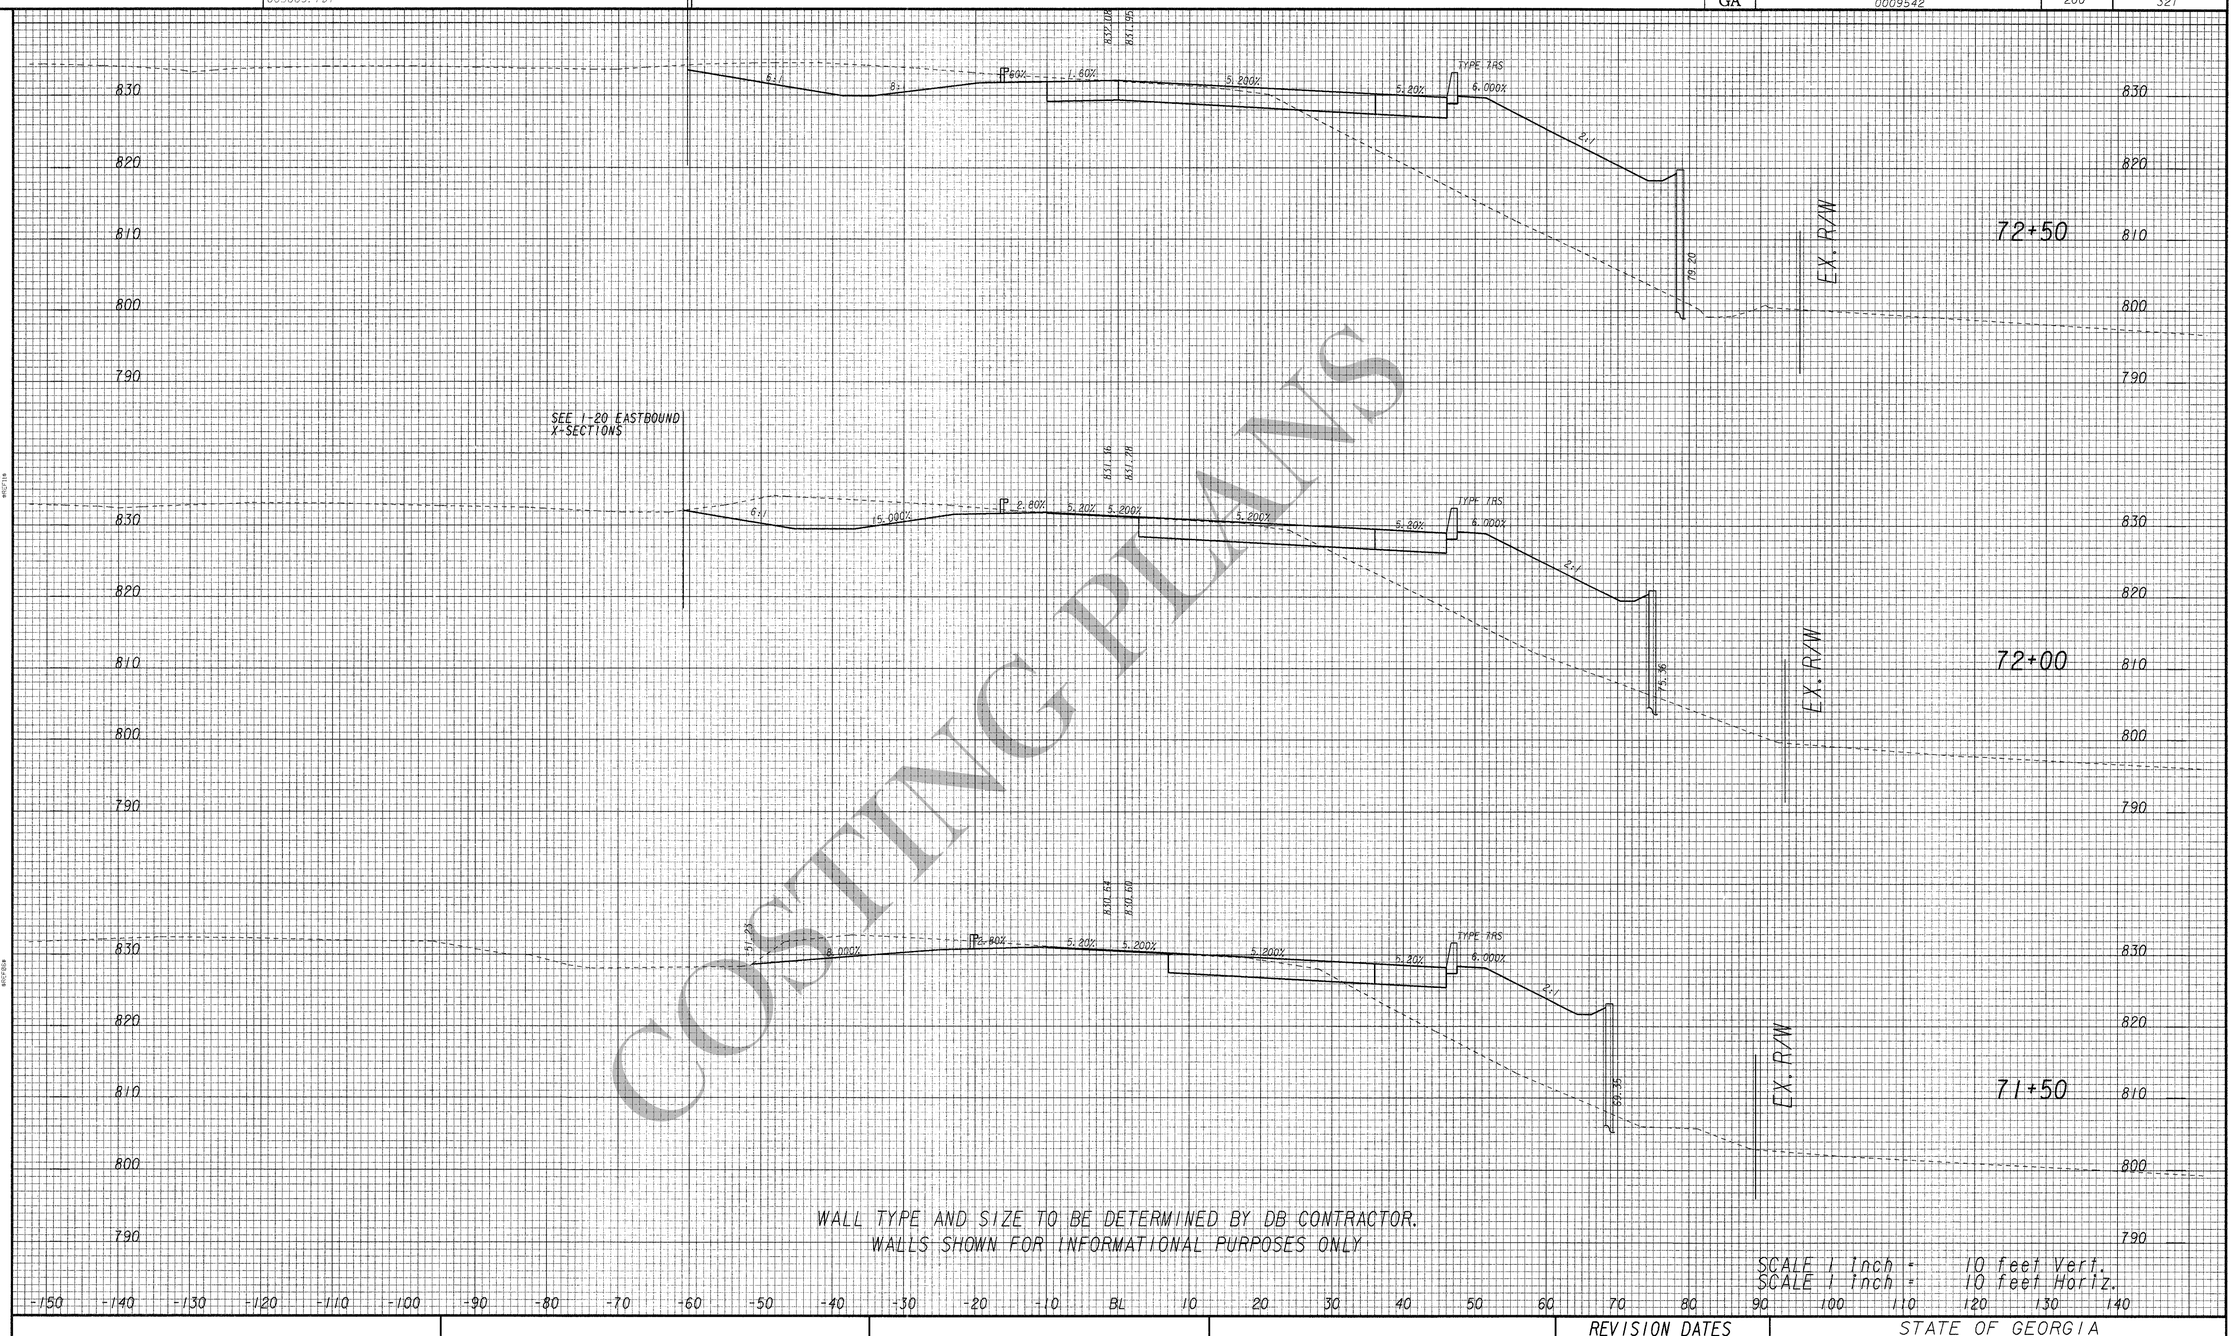

CONSTRUCTION PLANS

ARCADIS
Infrastructure, environment, buildings

REVISION DATES

STATE OF GEORGIA
DEPARTMENT OF TRANSPORTATION
OFFICE: INNOVATIVE PROJECT DELIVERY

CROSS SECTIONS

DRAWING No.
23-145

3/1/2007 SUXSEW