9/29/2010	11:15:44 AM	PRF	g:\fre\gadt0102\rdy\dgn\0009542xs01.dgn	STATE	PROJECT NUMBER	SHEET NO.	TOTAL SHEETS
$(_USER_)		003889.tbl		GA	0009542	203	321

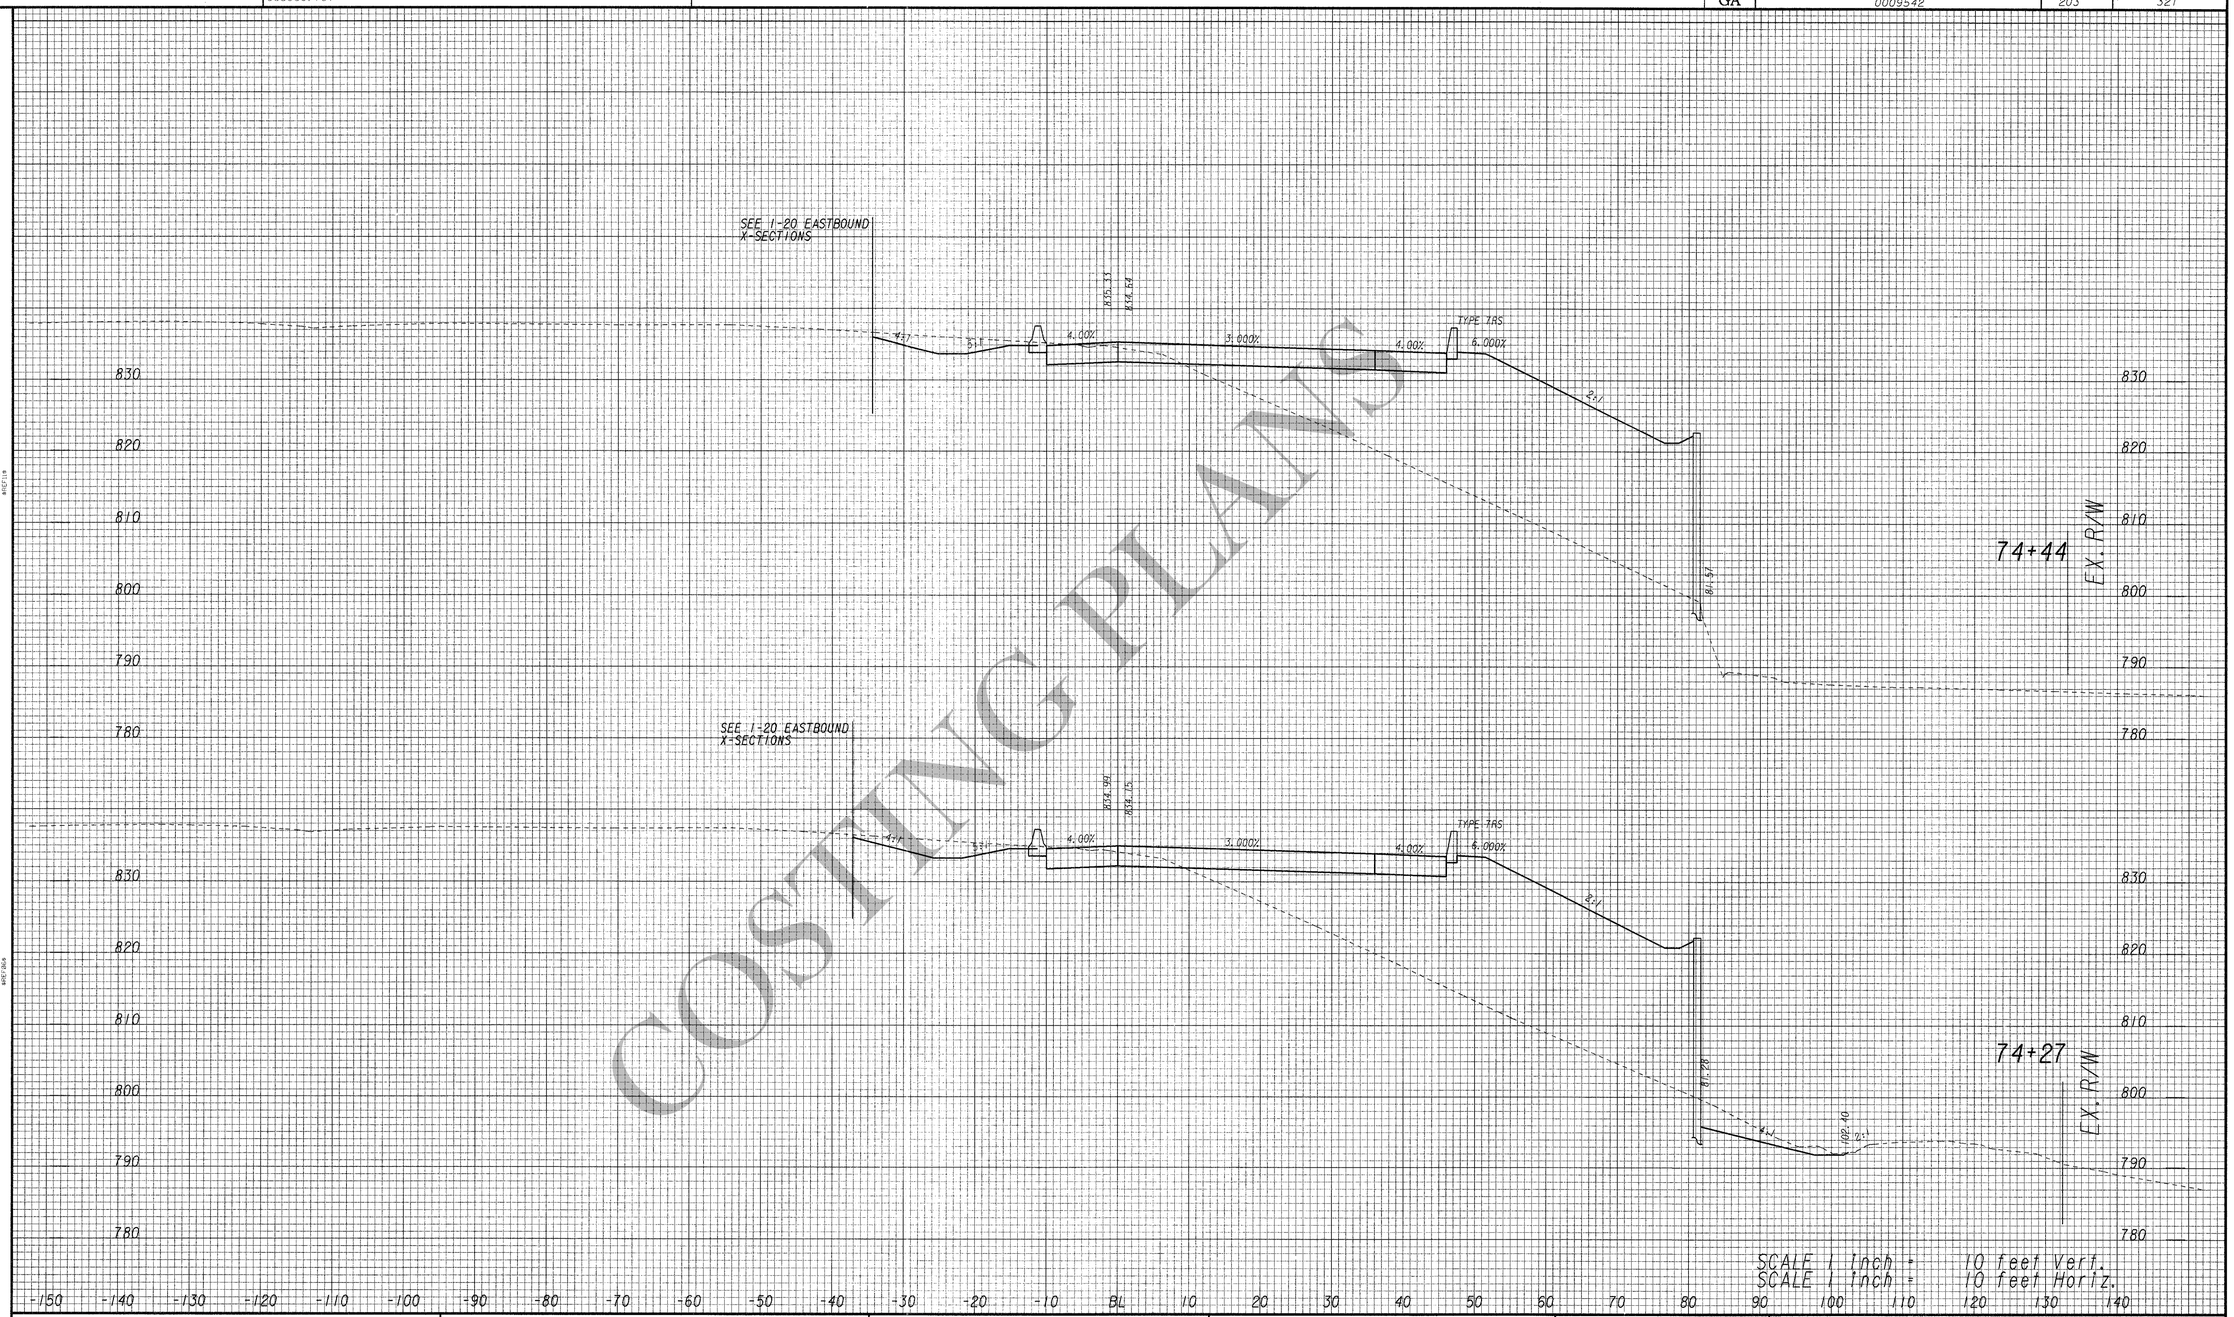

SCALE 1 inch = 10 feet Vert.
SCALE 1 inch = 10 feet Horiz.

COSTING PLANS

ARCADIS
Infrastructure, environment, buildings

REVISION DATES		

STATE OF GEORGIA
DEPARTMENT OF TRANSPORTATION
OFFICE: INNOVATIVE PROJECT DELIVERY

CROSS SECTIONS

I-20 EB CD RAMP

DRAWING No. 23-148

3/1/2007 SUXSEW