| 9/29/2010 | 11:15:44 AM | $PRF$ | g:\ira\gadot0102\rdy\dgn\0009542x01.dgn | STATE | PROJECT NUMBER | SHEET NO. | TOTAL SHEETS |
|---|---|---|---|---|---|---|---|
| $(_USER_) | | 003889.tbl | | GA | 0009542 | 204 | 321 |

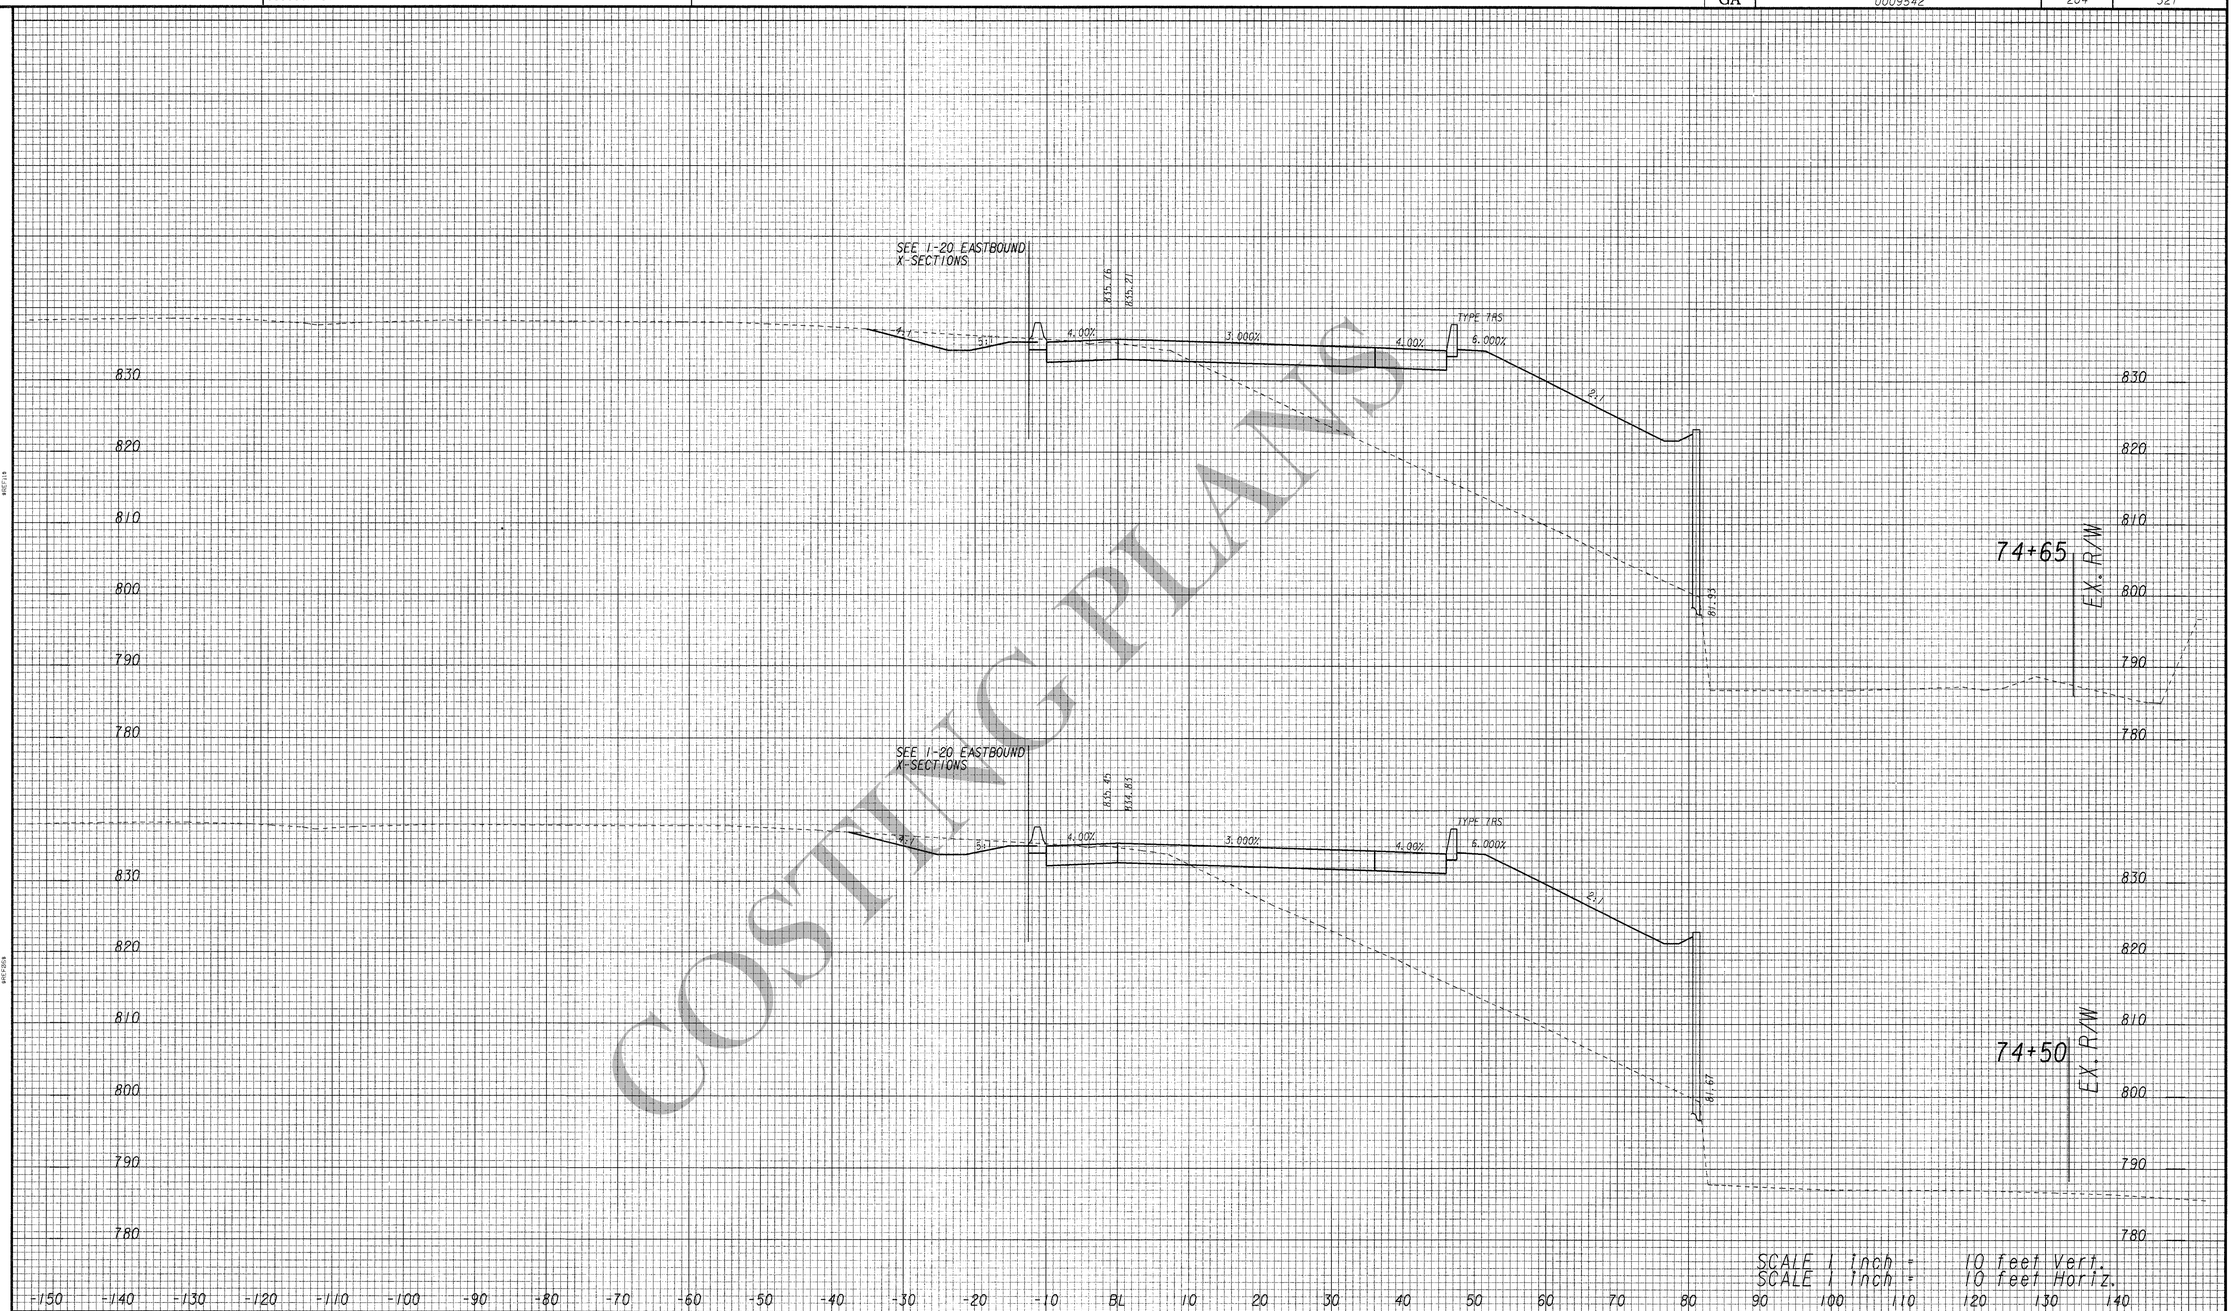


COSTING PLANS

ARCADIS
Infrastructure, environment, buildings

| REVISION DATES | | |
|---|---|---|
| | | |
| | | |
| | | |
| | | |
| | | |
| | | |

STATE OF GEORGIA
DEPARTMENT OF TRANSPORTATION
OFFICE: INNOVATIVE PROJECT DELIVERY

# CROSS SECTIONS

I-20 EB CD RAMP
I-285 TO PANOLA ROAD

DRAWING No. 23-149

3/1/2007 SUYSEW