9/29/2010 11:15:45 AM	PRF	g:\ra\gadf0102\rdy\dgn\0009542xsC1.dgn	STATE	PROJECT NUMBER	SHEET NO.	TOTAL SHEETS
$(_USER_)	003889.tbl		GA	0009542	206	321

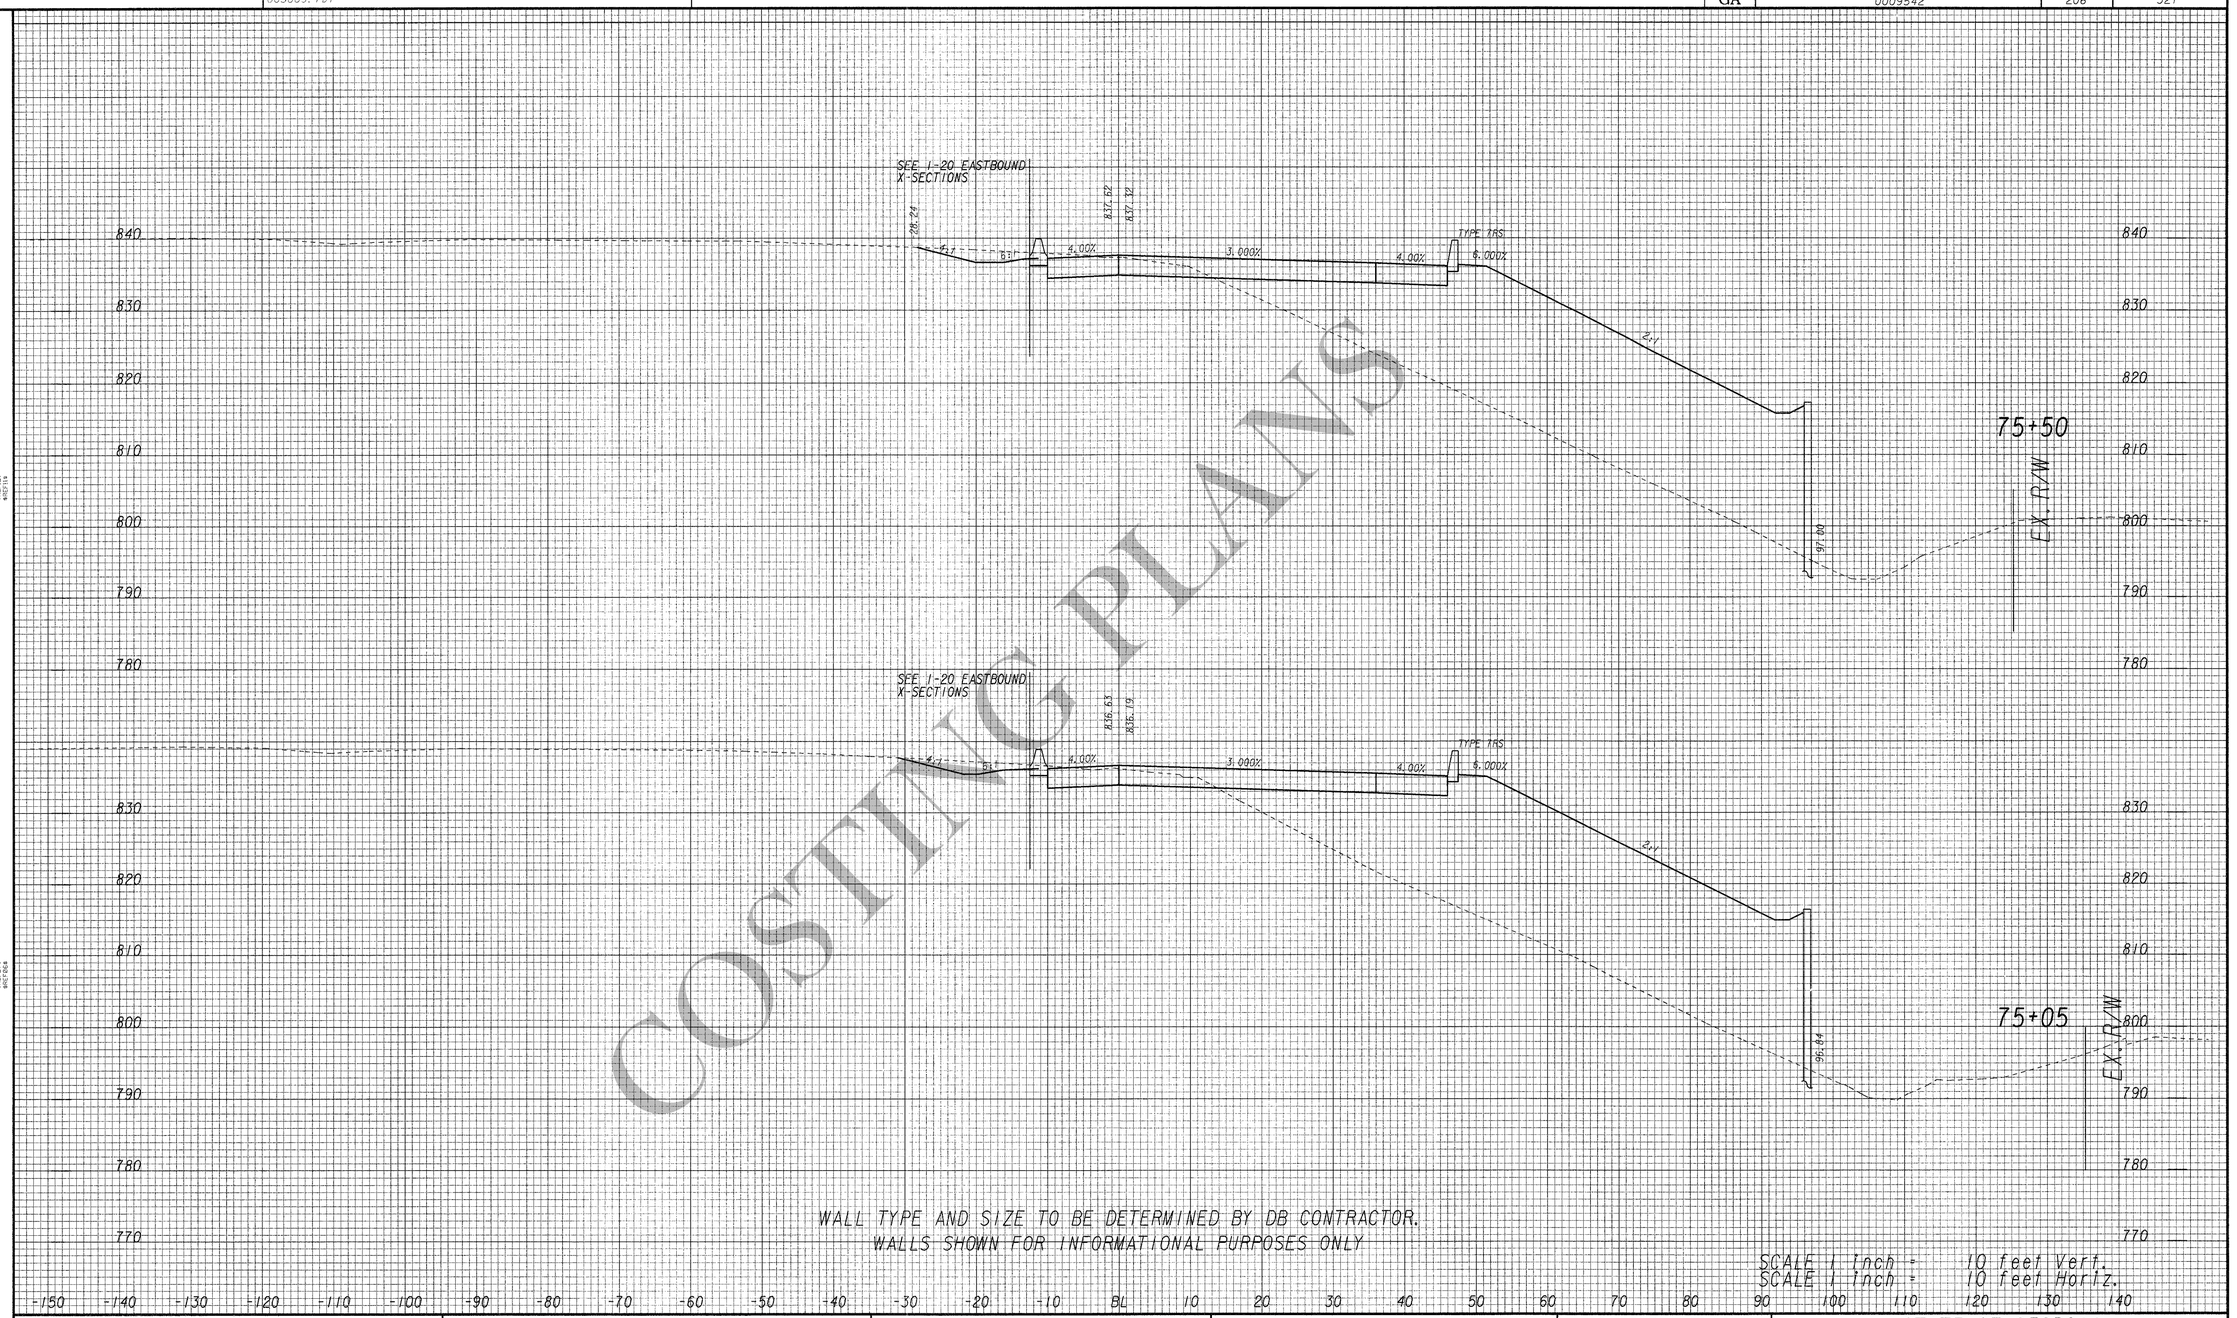

WALL TYPE AND SIZE TO BE DETERMINED BY DB CONTRACTOR.
WALLS SHOWN FOR INFORMATIONAL PURPOSES ONLY

SCALE 1 inch = 10 feet Vert.
SCALE 1 inch = 10 feet Horiz.

COSTING PLANS

ARCADIS
Infrastructure, environment, buildings

REVISION DATES

STATE OF GEORGIA
DEPARTMENT OF TRANSPORTATION
OFFICE: INNOVATIVE PROJECT DELIVERY

CROSS SECTIONS

I-20 EB CD RAMP

DRAWING No. 23-151

3/1/2007 SUXSEW